




approved as to Planting
by the Environmental Section
8-8-85

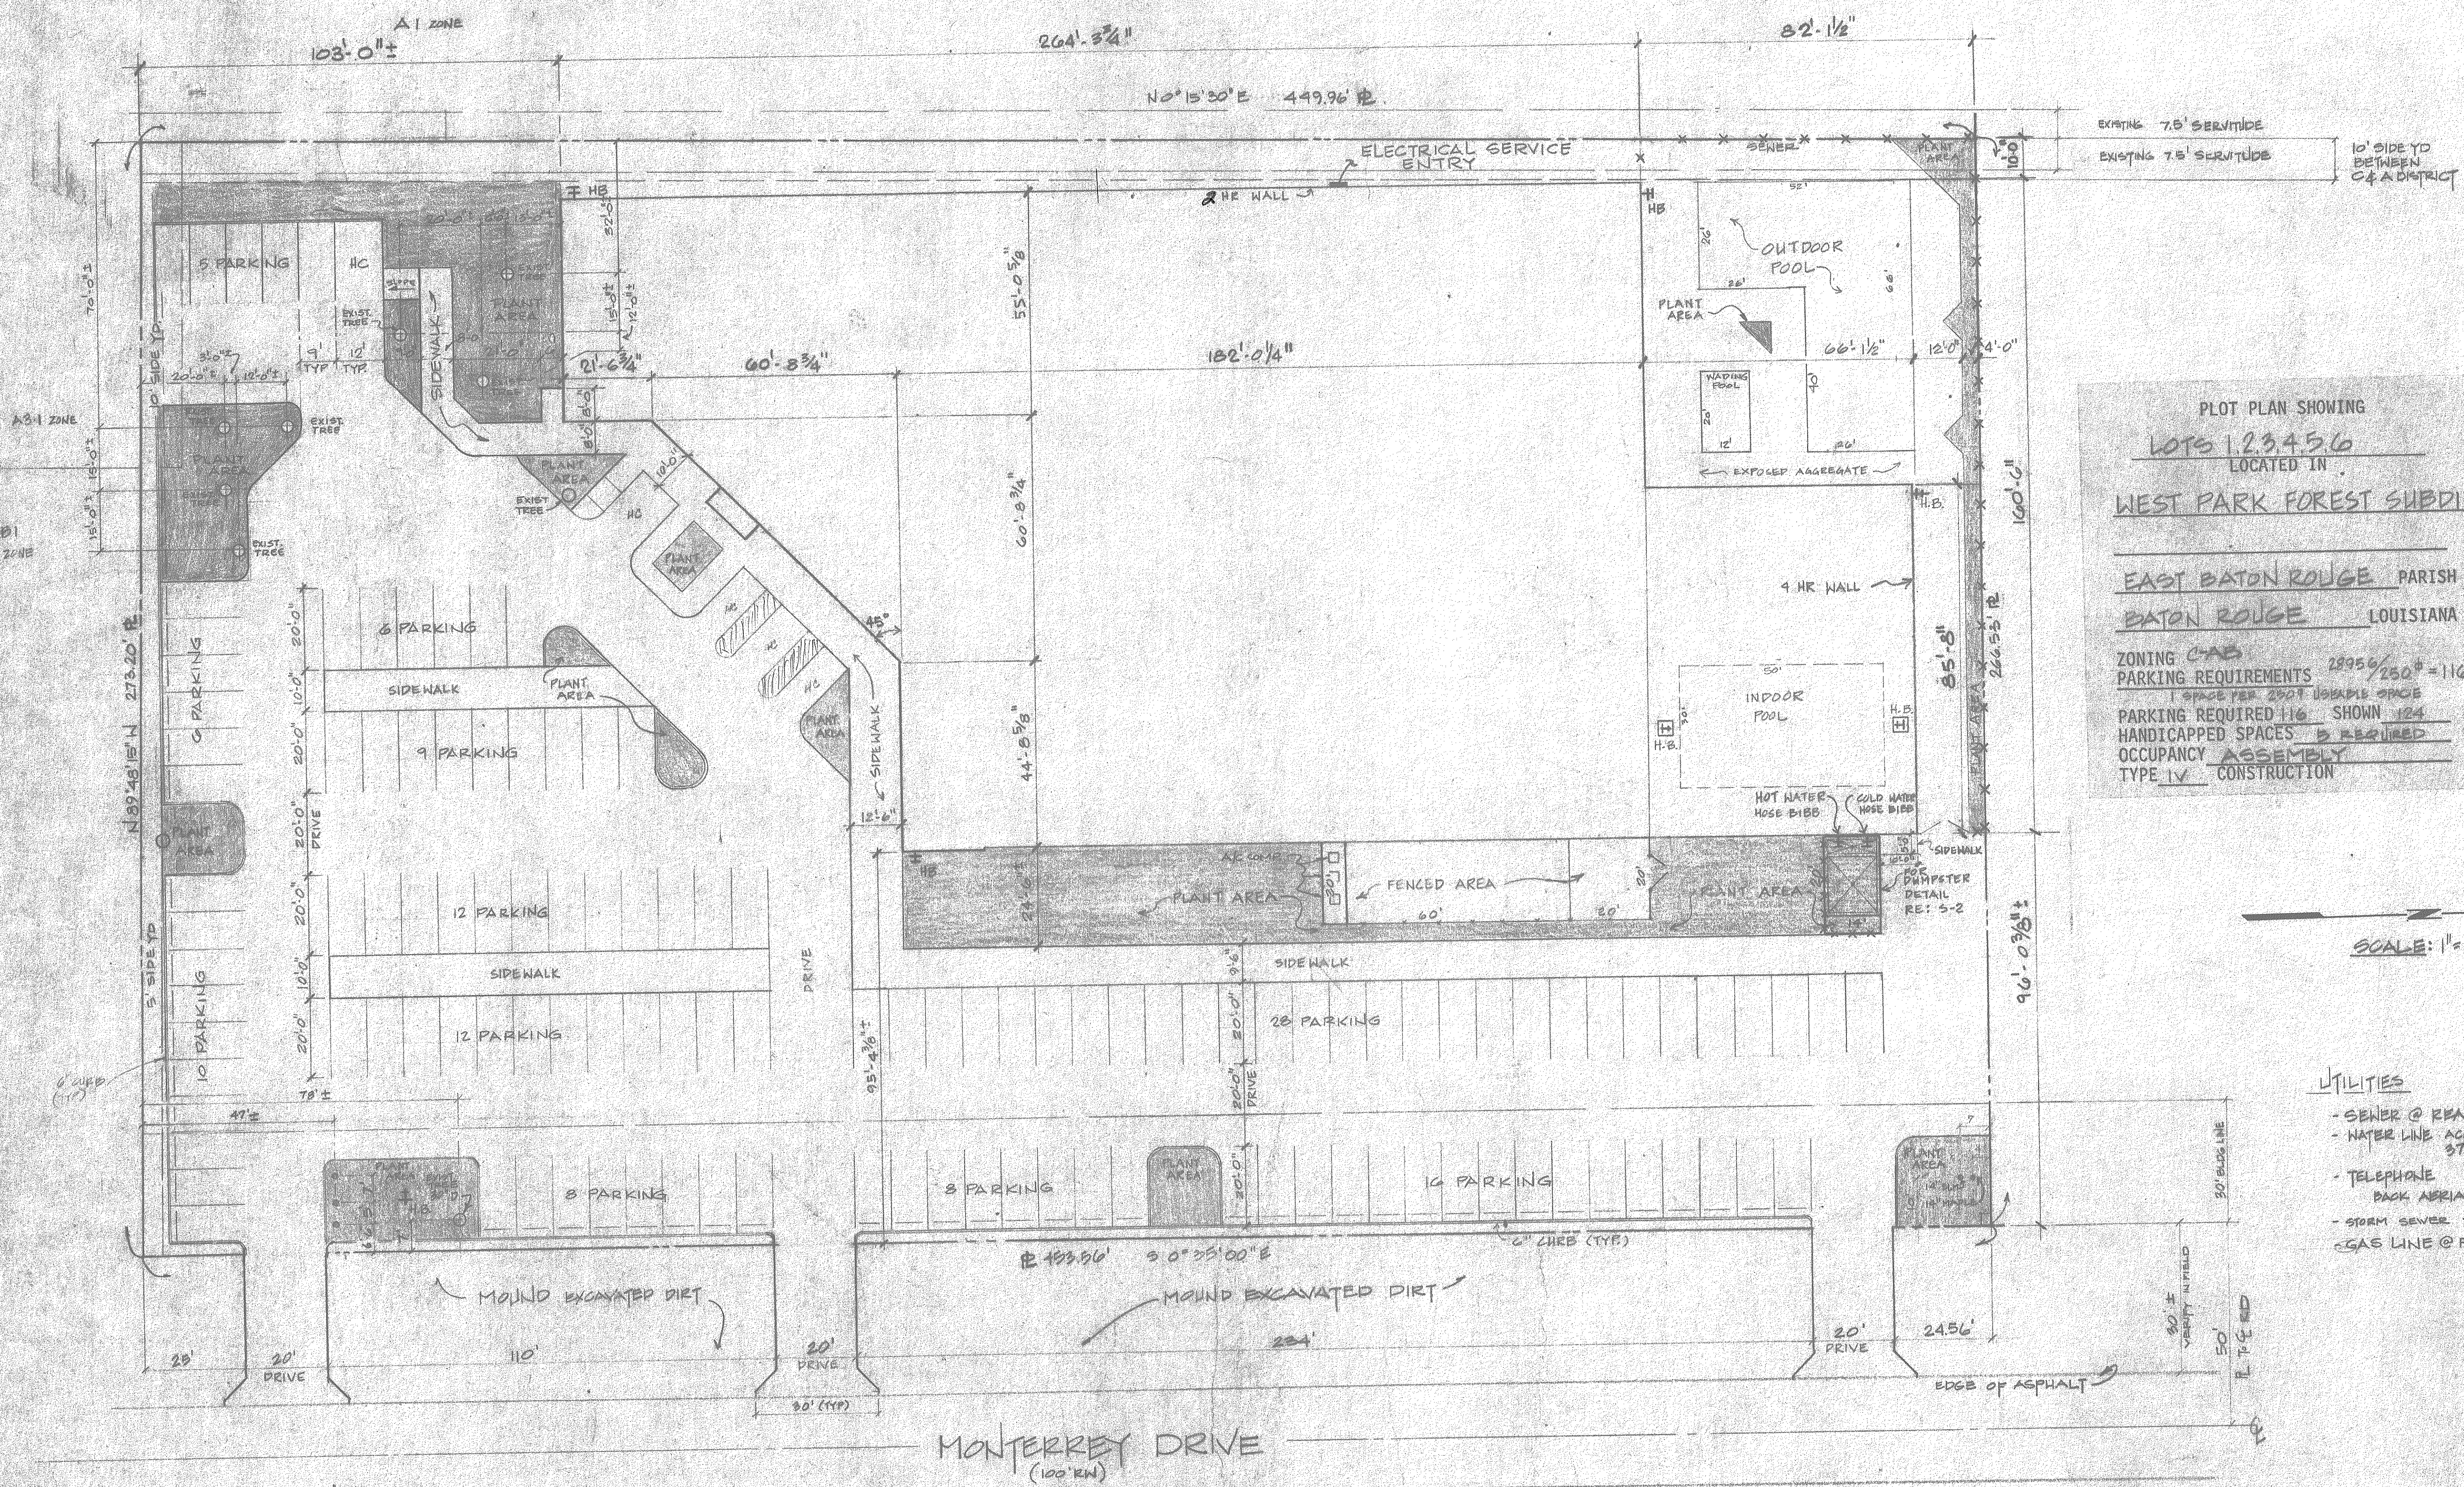

LOT PLAN SHOWING
LOTS 1, 2, 3, 4, 5, 6
LOCATED IN
WEST PARK FOREST SUBDIVISION
EAST BATON ROUGE PARISH
BATON ROUGE LOUISIANA
ZONING **CAD** 28956 / 250' = 116
PARKING REQUIREMENTS 1 SPACE PER 250' USABLE SPACE
PARKING REQUIRED 116 SHOWN 124
HANDICAPPED SPACES 5 REQUIRED
OCCUPANCY **ASSEMBLY**
TYPE **IV** CONSTRUCTION

- UTILITIES**
- SEWER @ REAR
 - WATER LINE ACROSS STREET 37' E.O.F. ASPHALT
 - TELEPHONE BACK AERIAL & FRONT CABLE
 - STORM SEWER TO BE FIELD VERIFIED
 - GAS LINE @ FRONT OF PROPERTY

PLOT PLAN

THESE PLANS HAVE NOT BEEN APPROVED FOR CONSTRUCTION AND ARE SUBJECT TO REVISIONS.
SALCO CONSTRUCTION, INC.
DATE **AUG 5 1985**
PRELIMINARY
NOT FOR CONSTRUCTION

THIS PLAN IS THE PROPERTY OF SALCO CONSTRUCTION, INC. IF PLAN IS DUPLICATED IN ANY WAY, A CONSULTANT AND DRAFTING FEE WILL BE CHARGED ACCORDINGLY.


REVISIONS	
NO.	DATE

Your Design/Build General Construction Firm

SALCO CONSTRUCTION, INC.
9404 ATHERS AVE. BATON ROUGE, LA. 70801 523-3970

FINAL PLANS FOR
WALLBARGER IV
3103 MONTERREY
BATON ROUGE, LA.

DRAWN	CHECKED
DATE	APPROVED
PROJECT NUMBER	
9-85-916	
SHEET	
A-1	
1 OF	

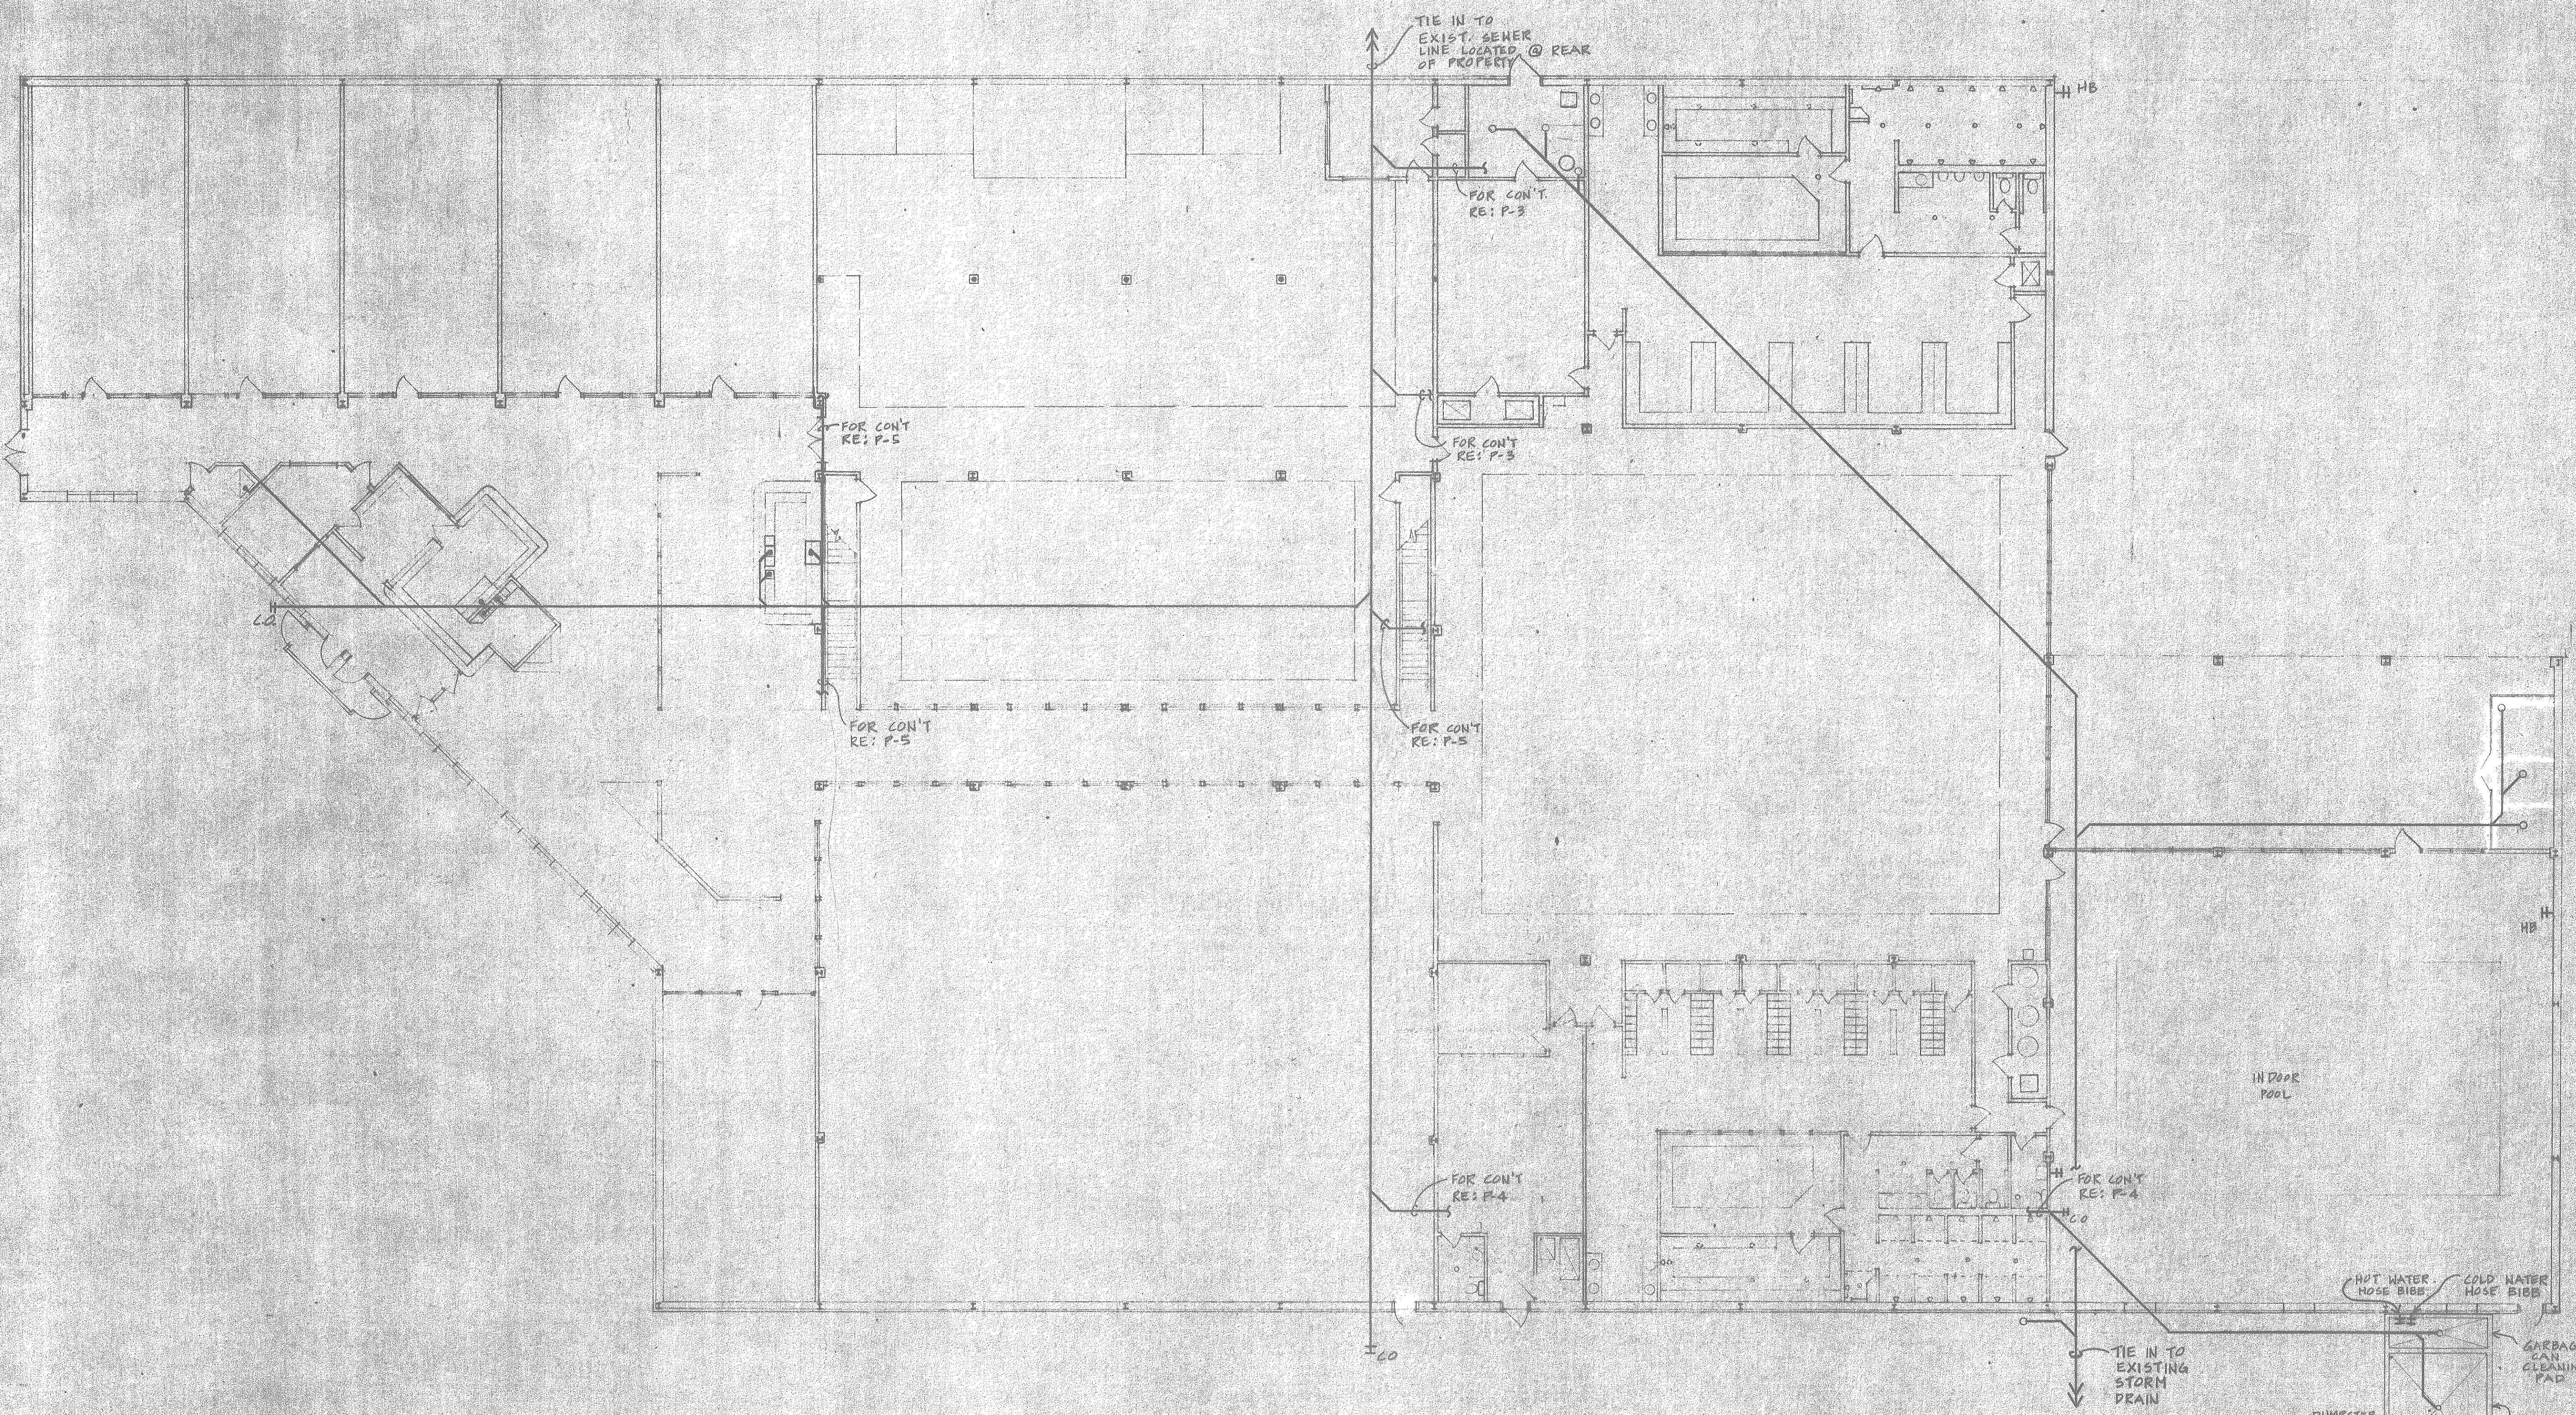


PLUMBING PLAN
SCALE: 3/32" = 1'-0"

THESE PLANS HAVE NOT BEEN APPROVED FOR CONSTRUCTION AND ARE SUBJECT TO REVISIONS.
SALCO CONSTRUCTION, INC.
DATE AUG 5 1985


PRELIMINARY
NOT FOR CONSTRUCTION

THIS PLAN IS THE PROPERTY OF SALCO CONSTRUCTION, INC. IF PLAN IS DUPLICATED IN ANY WAY A CONSULTANT AND DRAFTING FEE WILL BE CHARGED ACCORDINGLY.

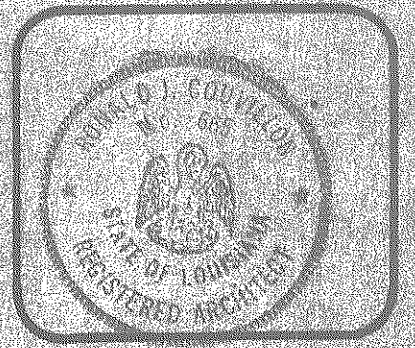

REVISIONS	
NO.	DATE

Your Design/Build General Construction Firm

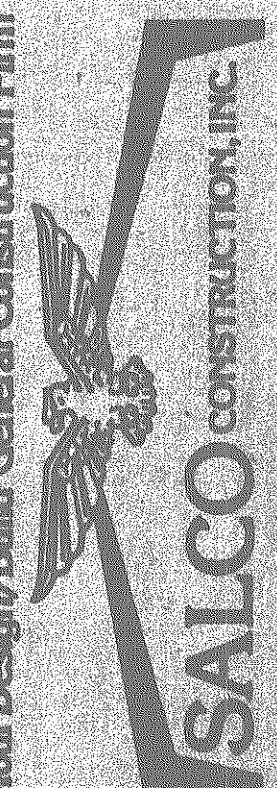

SALCO CONSTRUCTION, INC.
1404 ATHERS AVE. BATON ROUGE, LA. 70814 527-3770

FINAL PLANS FOR	
WALLBANGER IV	
3103 MONTEREY	
BATON ROUGE, LA.	

DRAWN	CHECKED
AR	
DATE	APPROVED
7-30-85	
PROJECT NUMBER	
5-85140516	
SHEET	
P-2	
OF	