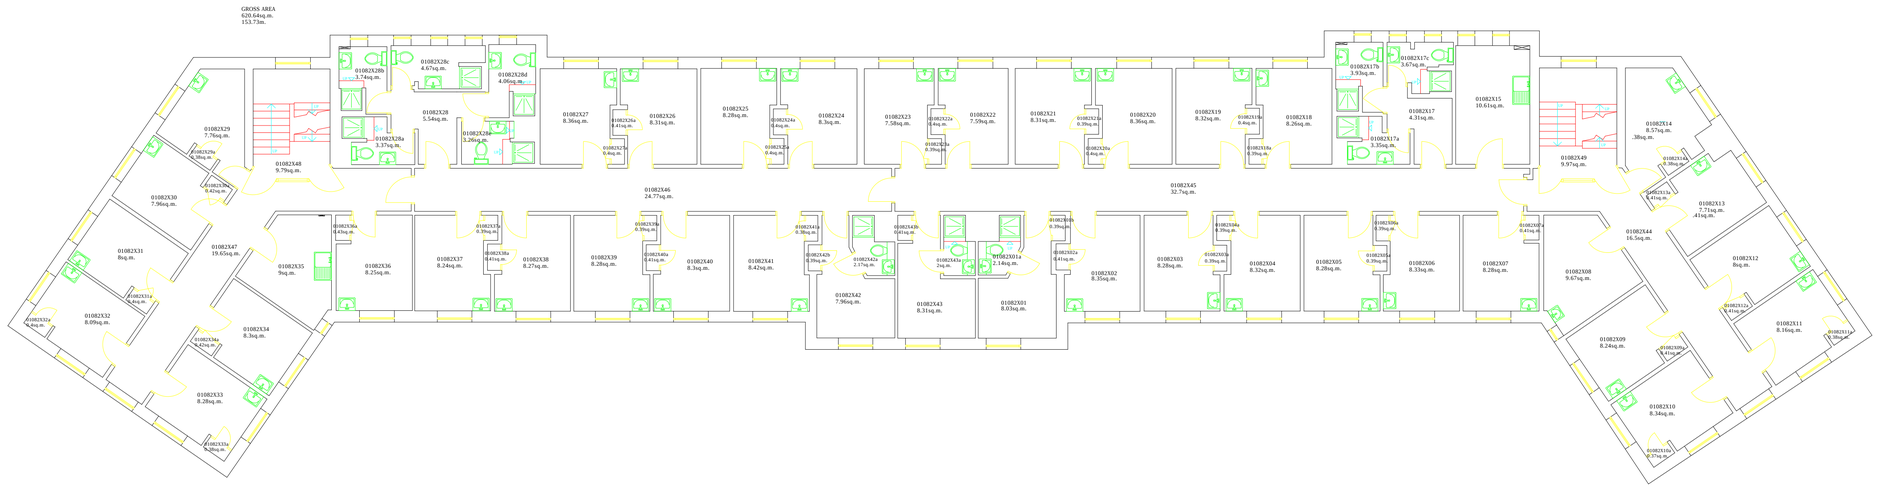

Notes

Revision

Project

Ranmoor Annexe

Drawing

First Floor Plan

H:_Design Collaboration\AutoCAD Architecture 2020\Support\1Standard Templates\1uobblogo_key_cmyk_hi.jpg

Estates & Facilities Management

Arts Tower
Western Bank
Sheffield S10
2TN

Tel: 0114 222 9000
Fax: 0114 222 9010
www.sheffield.ac.uk

Date
Drawn By

Scale 1:200@A3
Checked By

Drawing No 010801

Rev