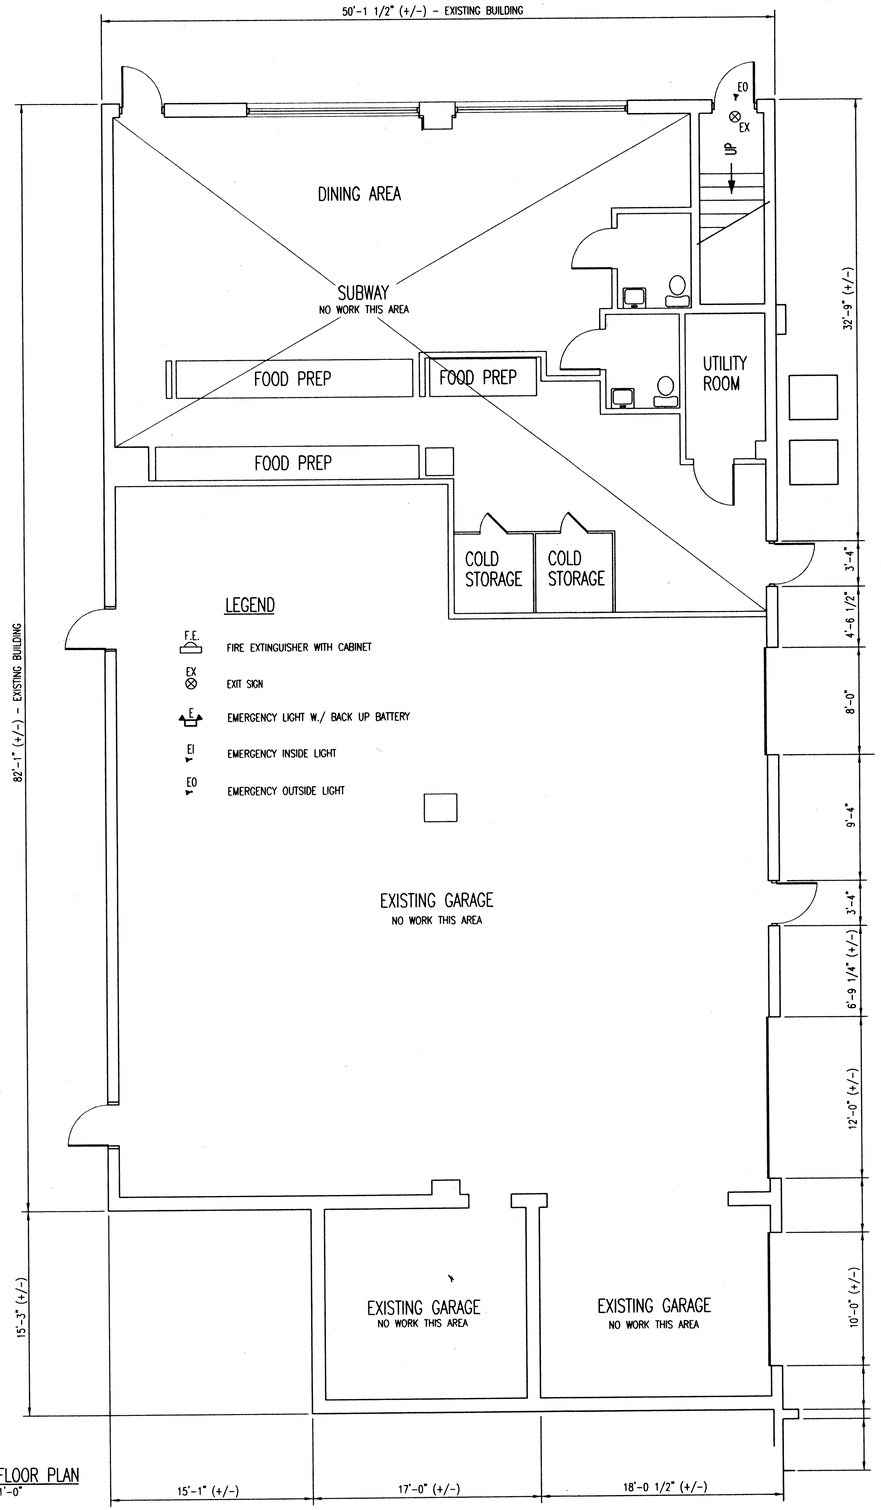

FIRST FLOOR PLAN
3/16" = 1'-0"

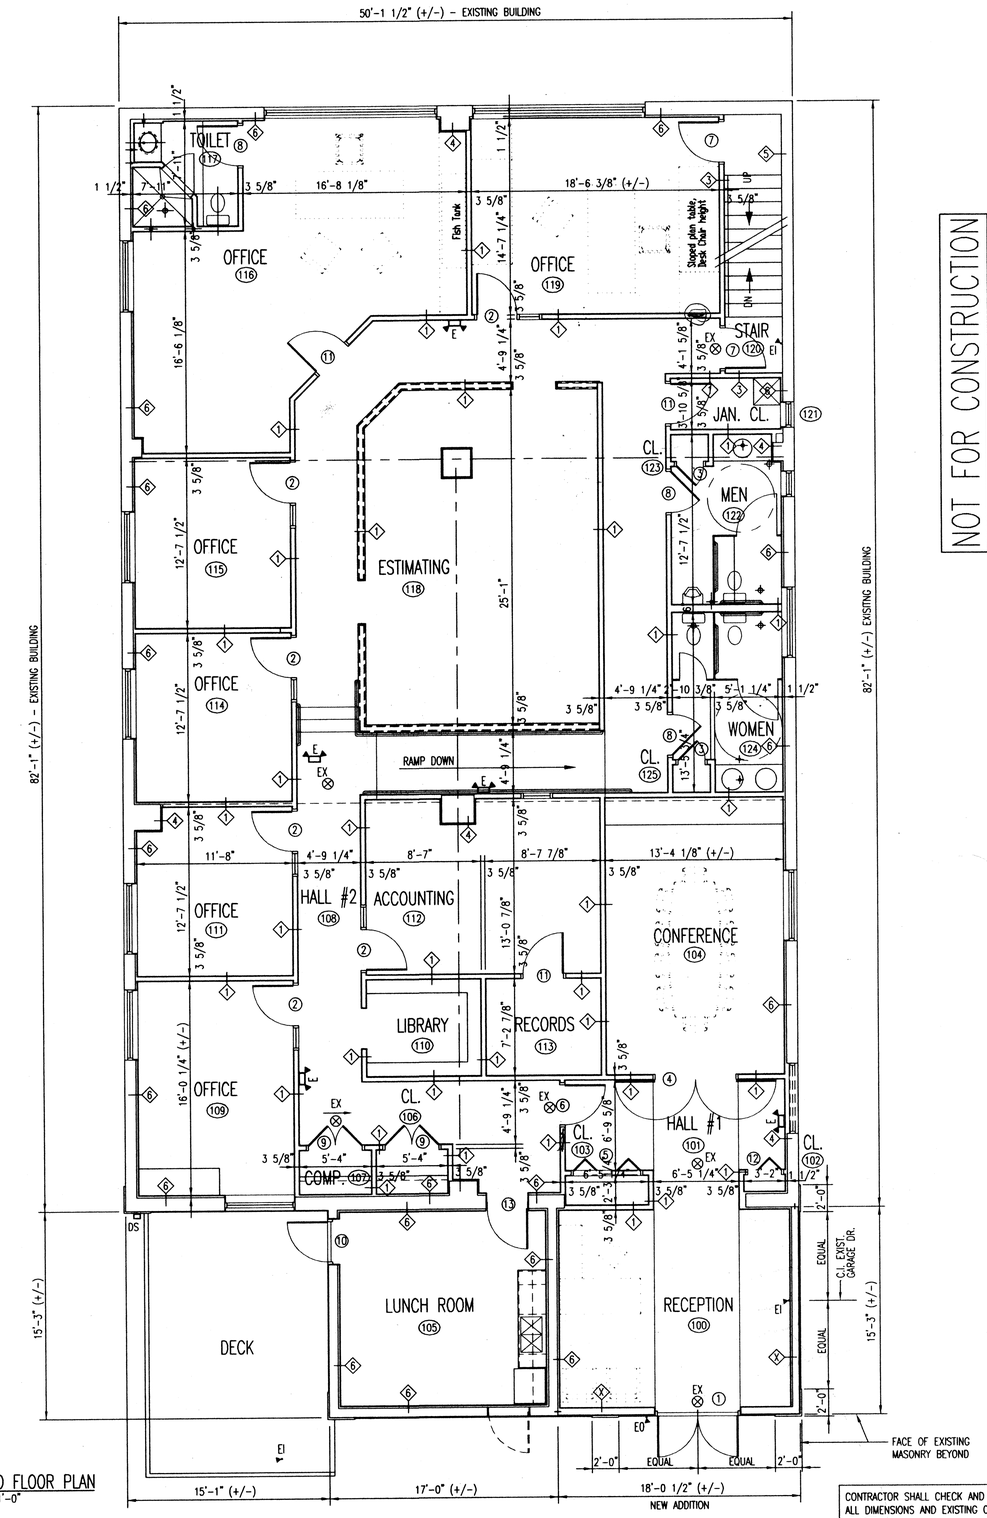

SECOND FLOOR PLAN
3/16" = 1'-0"

CONTRACTOR SHALL CHECK AND VERIFY ALL DIMENSIONS AND EXISTING CONDITIONS AT SITE.

NOT FOR CONSTRUCTION

REVISION & DATE

NOT PUBLISHED, ALL RIGHTS RESERVED

CONTACT PERSON: DONALD W. ANSMAN, R.A.

Ansman & Associates Architects
Architecture / Planning / Interior Design
3471 Babcock Blvd., Pittsburgh, PA 15237
412/366-7366 / FAX 412/366-7344
231 Teakwood Road, Butler, PA 16001
724/287-7396

FIRST & SECOND FLOOR PLANS

BUILDING ADDITIONS & ALTERATIONS
517 McNEILLY ROAD, PITTSBURGH, PA 15226
FOR
COLUCCI TILE & MARBLE, INC.
527 McNEILLY ROAD, PITTSBURGH, PA 15226

PROJECT NO.	0329-01
DRAWN BY	JLG
CHECKED BY	DWA
DATE	10/10/03
SHEET	A-2
OF	5 SHEETS