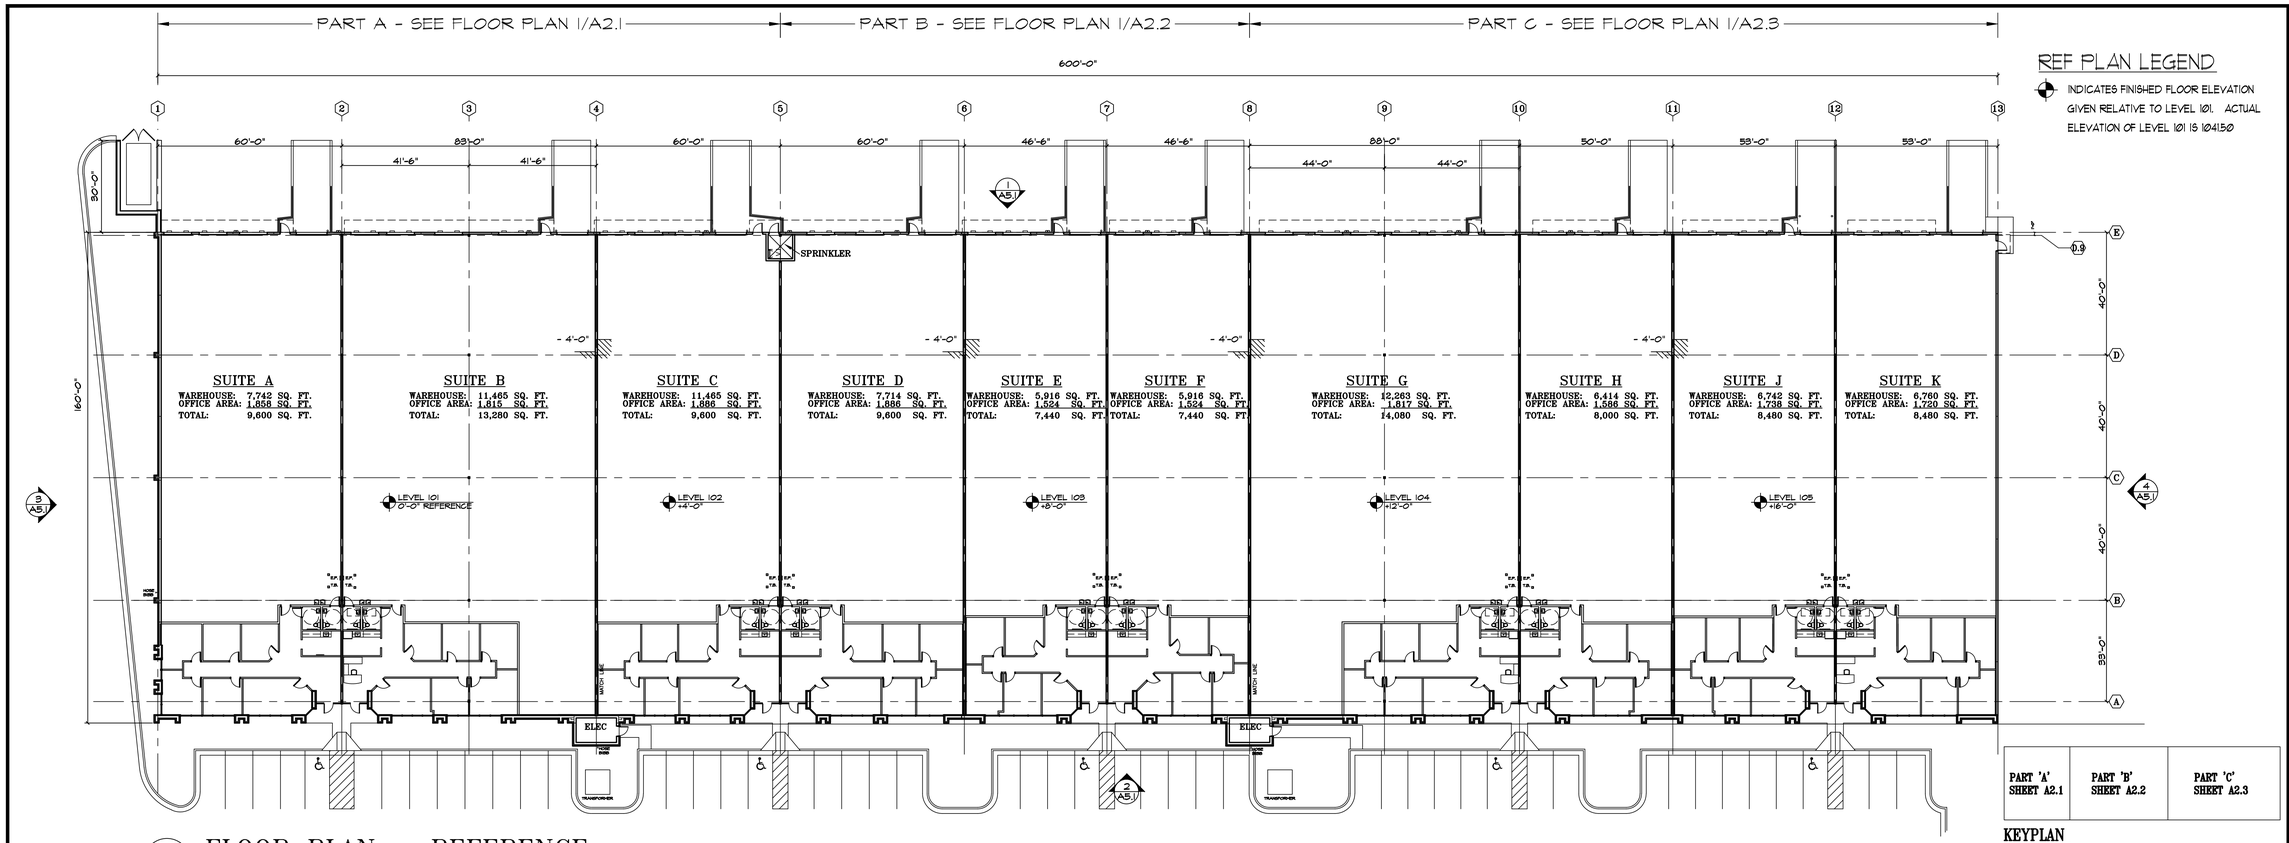

REF PLAN LEGEND

INDICATES FINISHED FLOOR ELEVATION GIVEN RELATIVE TO LEVEL 101. ACTUAL ELEVATION OF LEVEL 101 IS 1041.50

PART 'A' SHEET A2.1	PART 'B' SHEET A2.2	PART 'C' SHEET A2.3

KEYPLAN
N.T.S.

1/A1.1 FLOOR PLAN – REFERENCE

SCALE: 1"=20'-0"

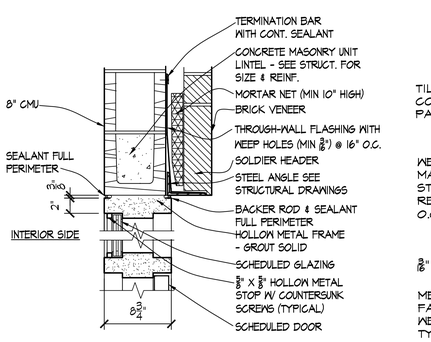

2/A1.1 HEAD DETAIL

SCALE: 1-1/2"=1'-0"

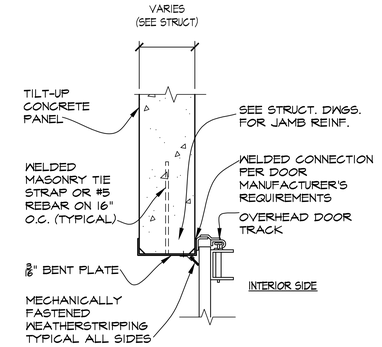

3/A1.1 JAMB DETAIL

SCALE: 1-1/2"=1'-0"

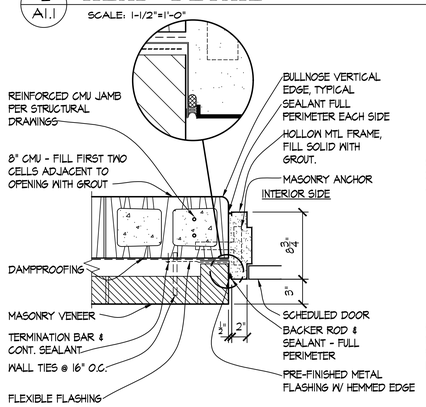

4/A1.1 JAMB DETAIL

SCALE: 1-1/2"=1'-0"

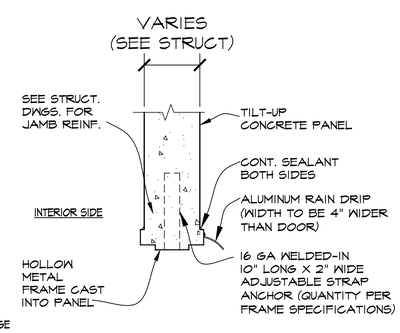

5/A1.1 JAMB/HEAD DETAIL

SCALE: 1-1/2"=1'-0"

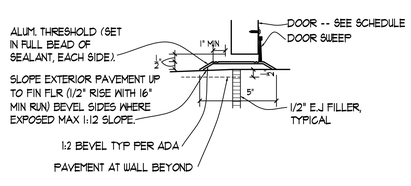

6/A1.1 SILL DETAIL

SCALE: 3"=1'-0"

DOOR SCHEDULE

MARK	SIZE	MATERIAL	FRAME TYPE	FRAME MATERIAL	THRESHOLD MATERIAL	DETAILS HEAD	DETAILS JAMB	DETAILS SILL	HDWRE	REMARKS
A	3'-0" X 7'-0"	ALUM.	NOTE 3	ALUMINUM	ALUM	MANUF. TRANSOM	STD W/ SIDELIGHT	6/A1.1	1	W/ MAILSLOT IN DOOR & GLASS TRANSOM
B	3'-0" X 7'-0" X 1-3/4"	HM	B	HM	ALUM	2/A1.1	4/A1.1	6/A1.1	6	INSULATED EXT. DOOR W/ GLASS TRANSOM
C	3'-0" X 7'-0" X 1-3/4"	HM	A	HM	ALUM	5/A1.1	5/A1.1	6/A1.1	6	INSULATED EXTERIOR DOOR
D	9'-0" W X 10'-0" H	METAL	---	STEEL	NONE	SEE WALL SECTIONS	3/A1.1	---	---	FULL VERTICAL LIFT SECTIONAL SEE NOTE 1
E	10'-0" W X 12'-0" H	METAL	---	STEEL	NONE	SEE WALL SECTIONS	3/A1.1	---	---	FULL VERTICAL LIFT SECTIONAL SEE NOTE 1
F	3'-0" X 7'-0" X 1-3/4"	HM	A	HM	NONE				2	
G	3'-0" X 6'-8" X 1-3/4"	HC FLUSH	A	HM	RUB				3	BIRCH
H	3'-0" X 6'-8" X 1-3/4"	HC FLUSH	A	HM	RUB				4	BIRCH
J	3'-0" X 6'-8" X 1-3/4"	HC FLUSH	A	HM	RUB				5	BIRCH
K	3'-0" X 6'-8"	---			RUB				---	CASED OPENING
L	3'-0" X 6'-8" X 1-3/4"	HC FLUSH	A	HM	RUB				2	BIRCH

DOOR SCHEDULE NOTES:
1. CURVE IN TRACK TO BE AT BAR JOIST LEVEL. WELDED INSTALLATION SEE SPECIFICATIONS. PROVIDE MECHANICALLY ATTACHED SWEEP-TYPE WEATHERSTRIPPING AT ALL SIDES OF DOOR. SEE SPECIFICATIONS.
2. ALL EXTERIOR HOLLOW METAL DOORS TO BE INSULATED & WEATHERSTRIPPED.
3. SEE FLOOR PLANS AND 8/A5.2 FOR STOREFRONT ELEVATIONS

HARDWARE SETS:

1. PUSH/PULLS, LOCKSET, FLUSHBOLTS, CLOSERS, WEATHERSTRIPPING
2. PASSAGE SET
3. PRIVACY LOCKSET
4. PRIVACY SET, CLOSER, WEATHERSTRIPPING
5. PASSAGE SET, CLOSER, WEATHERSTRIPPING
6. LOCKSET, CLOSER, WEATHERSTRIPPING

HOLLOW METAL FRAME TYPES

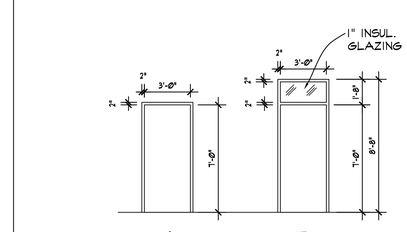

RELEASED FOR CONSTRUCTION

2400 SATELLITE BLVD. BUFORD, GA 30518

SATELLITE II & 20 BUSINESS PARK

Shaheen & Company
3625 Cumberland Blvd. Suite 250
Atlanta, Georgia 30339
(404) 237-2100

REVISIONS:

1	3-28-18	SUBMITTED FOR PERMIT

GEORGIA REGISTERED NO. 7847 PROFESSIONAL ARCHITECT ALAN T. CROWLEY
ALAN T. CROWLEY, AIA, INC.
5275 TRIANGLE PARKWAY SUITE 200 NORCROSS, GEORGIA 30092 (770) 840-4504

COMM.NO.: 17024

DRAWN BY:

FLOOR PLAN – REFERENCE

☐ REVIEW ONLY
☐ PRICING ONLY
☒ CONSTRUCTION

A1.1

MARCH 28, 2018