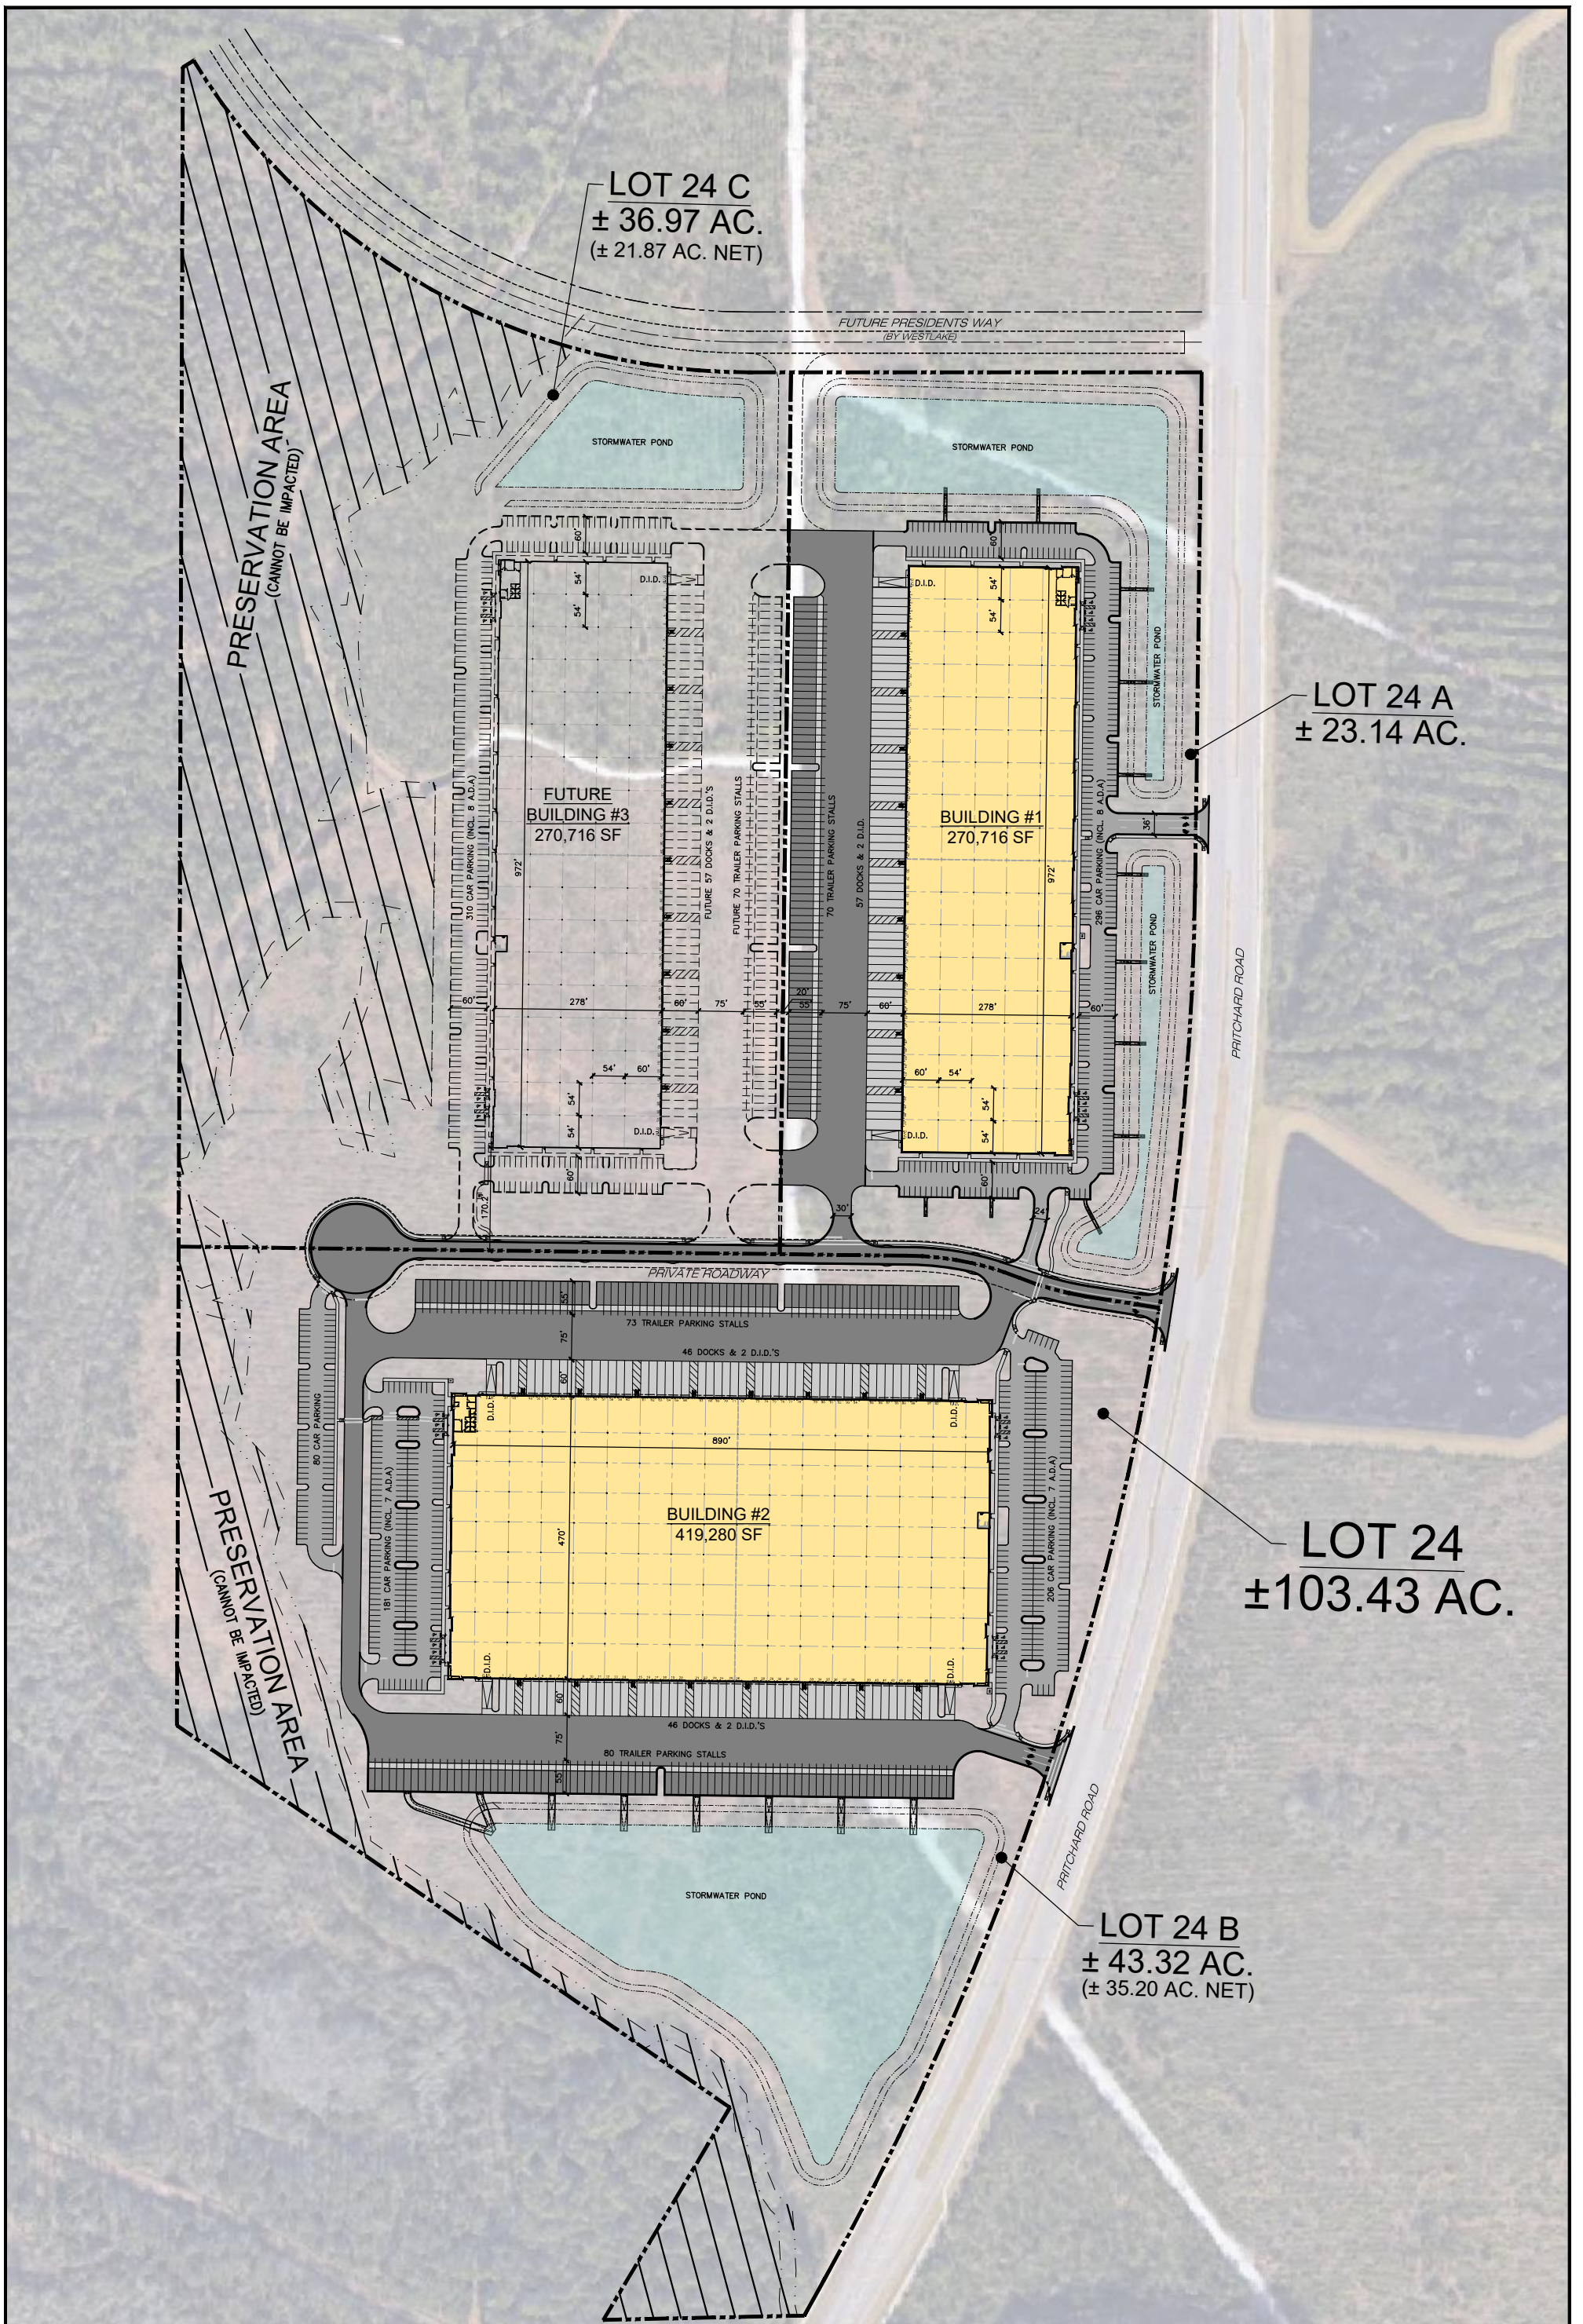

BECKNELL INDUSTRIAL	LOCATION: WESTLAKE - LOT 24 JACKSONVILLE, FL	DATE: 03/18/2021
	EXHIBIT "A-1" - SITE PLAN	SCALE: 1" = 250'