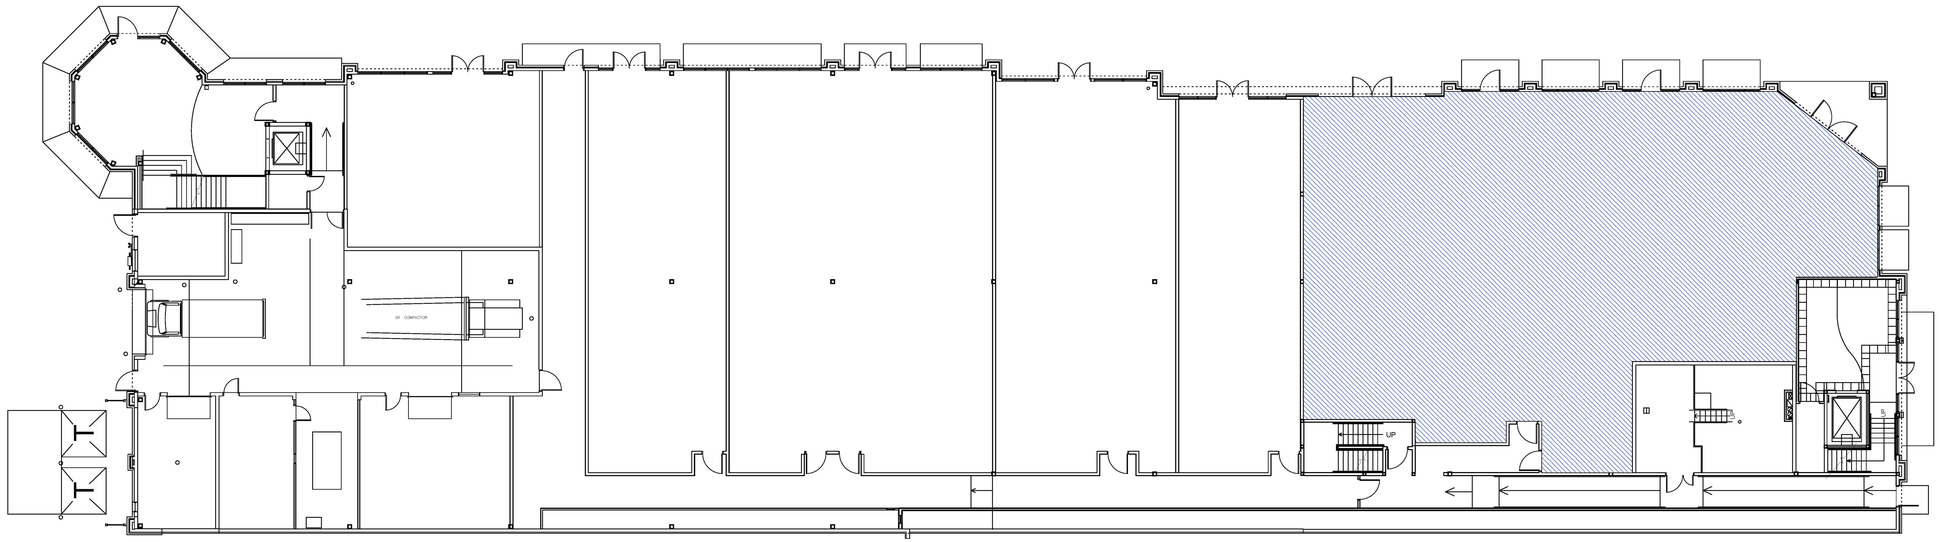


First Floor Plan
Scale: 1/8" = 1' - 0"

The Streets Of Southglenn
Block 3 South
1st Floor

Centennial, Colorado