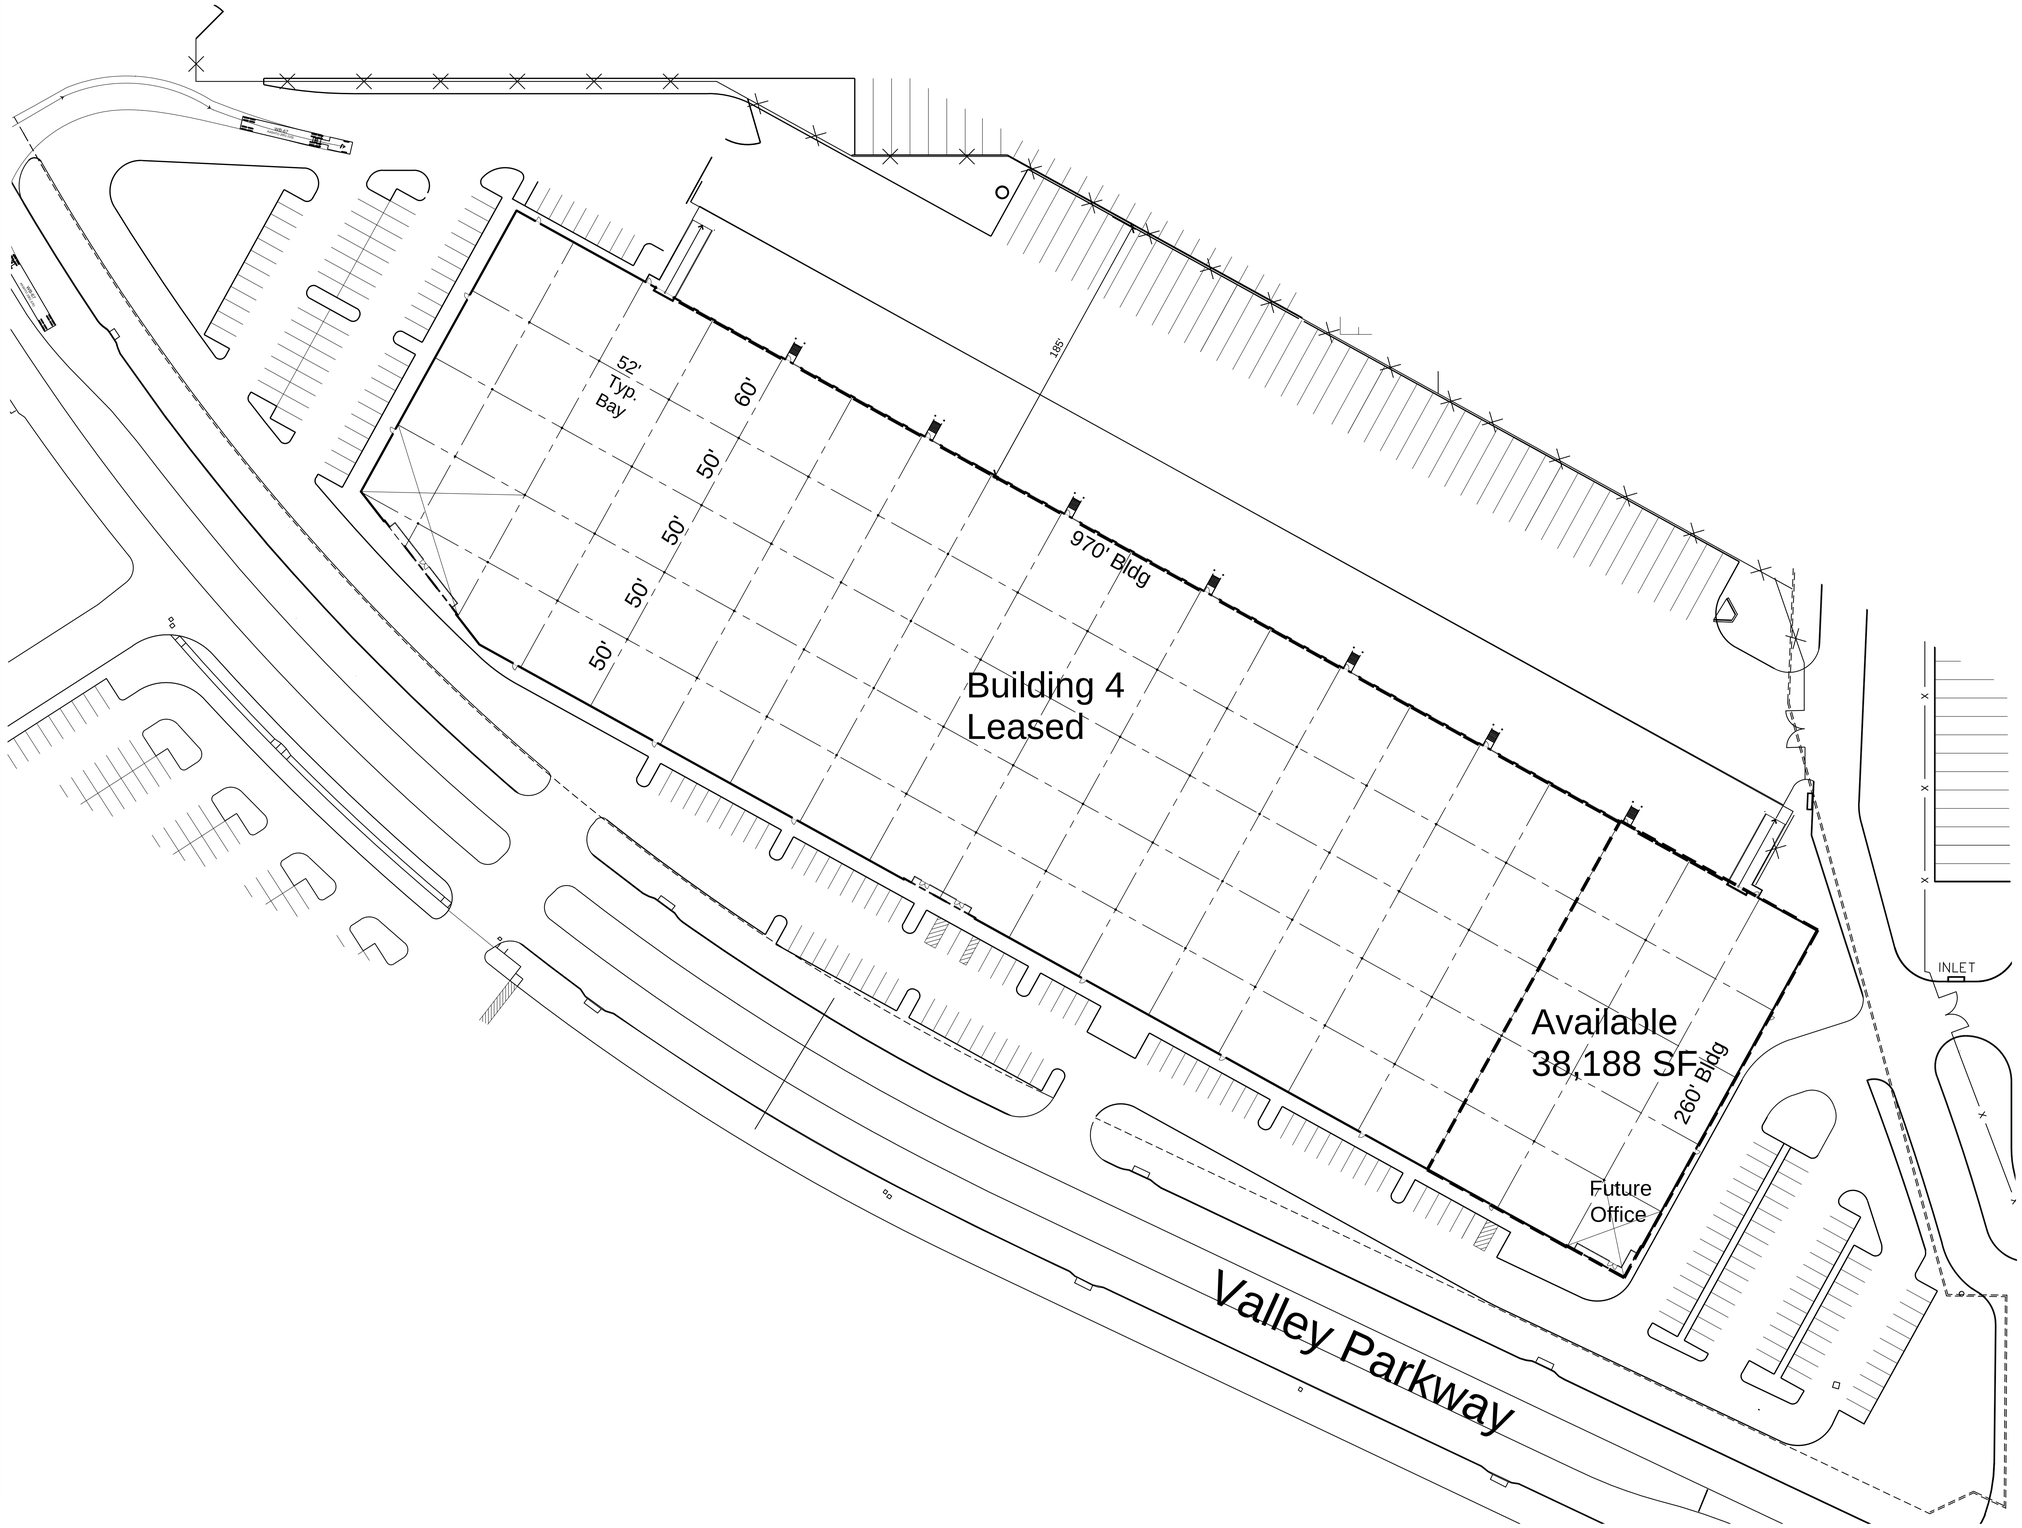

SITE INFORMATION:

BLDG 4

SITE AREA	=	15.357 ACRES
BUILDING AREA	=	249,500 SF
COVERAGE	=	37.30 %
CAR PARKING	=	221
PARKING REQ'D	=	168
TRAILER PARKING	=	43
DOCK DOORS:	=	53

EXHIBIT 25

SITE PLAN | A | SCALE: 1" = 40'

This Document, Either as a Drawing or the Assembled Architectural Work Depicted Herein, is the Property of Commerce Construction Co., L.P. ("Commerce"). The Document is Protected by Federal Copyright Laws. Reuse, may not be reproduced, distributed, modified, sold, published, displayed, or otherwise used in any way without the written consent of Commerce. This Document is not to be used for any project other than the project for which it is expressly prepared by Commerce. Any person or organization making use of or relying upon this Document for any purpose not authorized by Commerce shall indemnify Commerce from any claims, losses, damages and expenses, including attorneys' fees, arising out of or resulting from such use. Submission or distribution of this Document to meet official regulatory requirements or for other purposes in connection with the Project is not to be construed as a publication in derogation of the rights of Commerce.

BY	DATE	REVISIONS

COMMERCE CONSTRUCTION CO., L.P.
13191 Crossroads Parkway North
Sixth Floor
City of Industry, California 91746-3497
Telephone: (562) 699-0453
License No. 723302

SITE PLAN

DWF BUILDING 4

LEWISVILLE, TEXAS

Drawing Plot Bar
0" 1"
Use this plot bar to confirm drawing has not been reduced or enlarged from original. If this plot bar is not exactly 1 inch long the physical size of drawing has changed.

DRAWN BY JT | DATE 10/1/15

CCC JOB NO. 6835

SHEET NO. A1

M:\Sketches\6835 DFW lewisville Bldg 6\6835-ex-25 BLDG 4&6 W COLOR.dwg

M:\Sketches\6835 DFW lewisville Bldg 6\6835-ex-2's-BLDG 4&6 W COLOR.dwg, Bldg 4, jthompson, DWG To PDF.pc3