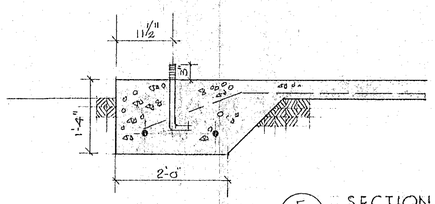

F/5 SECTION

SCALE 3/4"=1'-0"

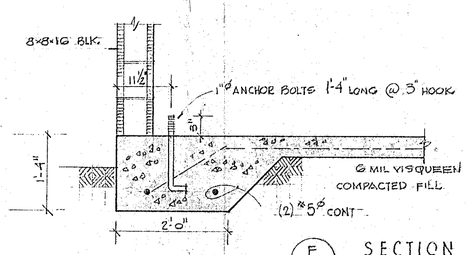

F/1 SECTION

SCALE 3/4"=1'-0"

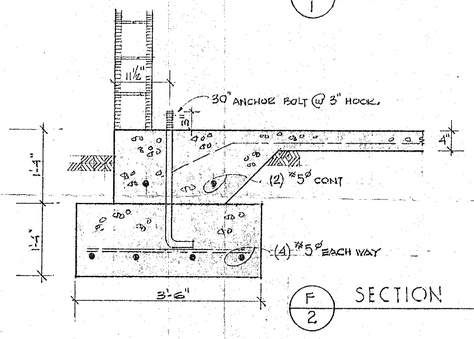

F/2 SECTION

SCALE 3/4"=1'-0"

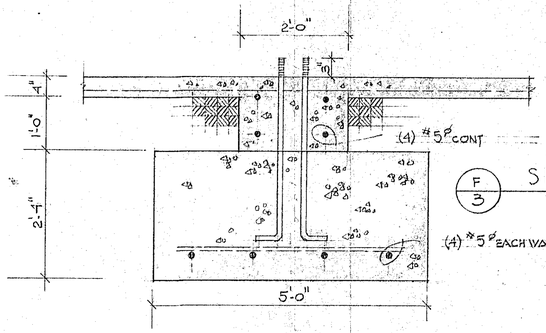

F/3 SECTION

SCALE 3/4"=1'-0"

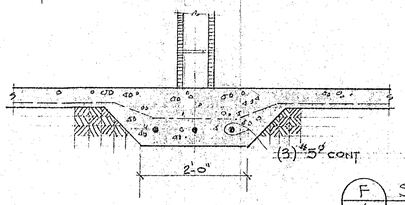

F/4 SECTION

SCALE 3/4"=1'-0"

Lot 11 & 6
Tract 11 & 15

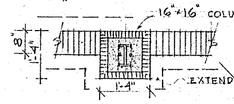

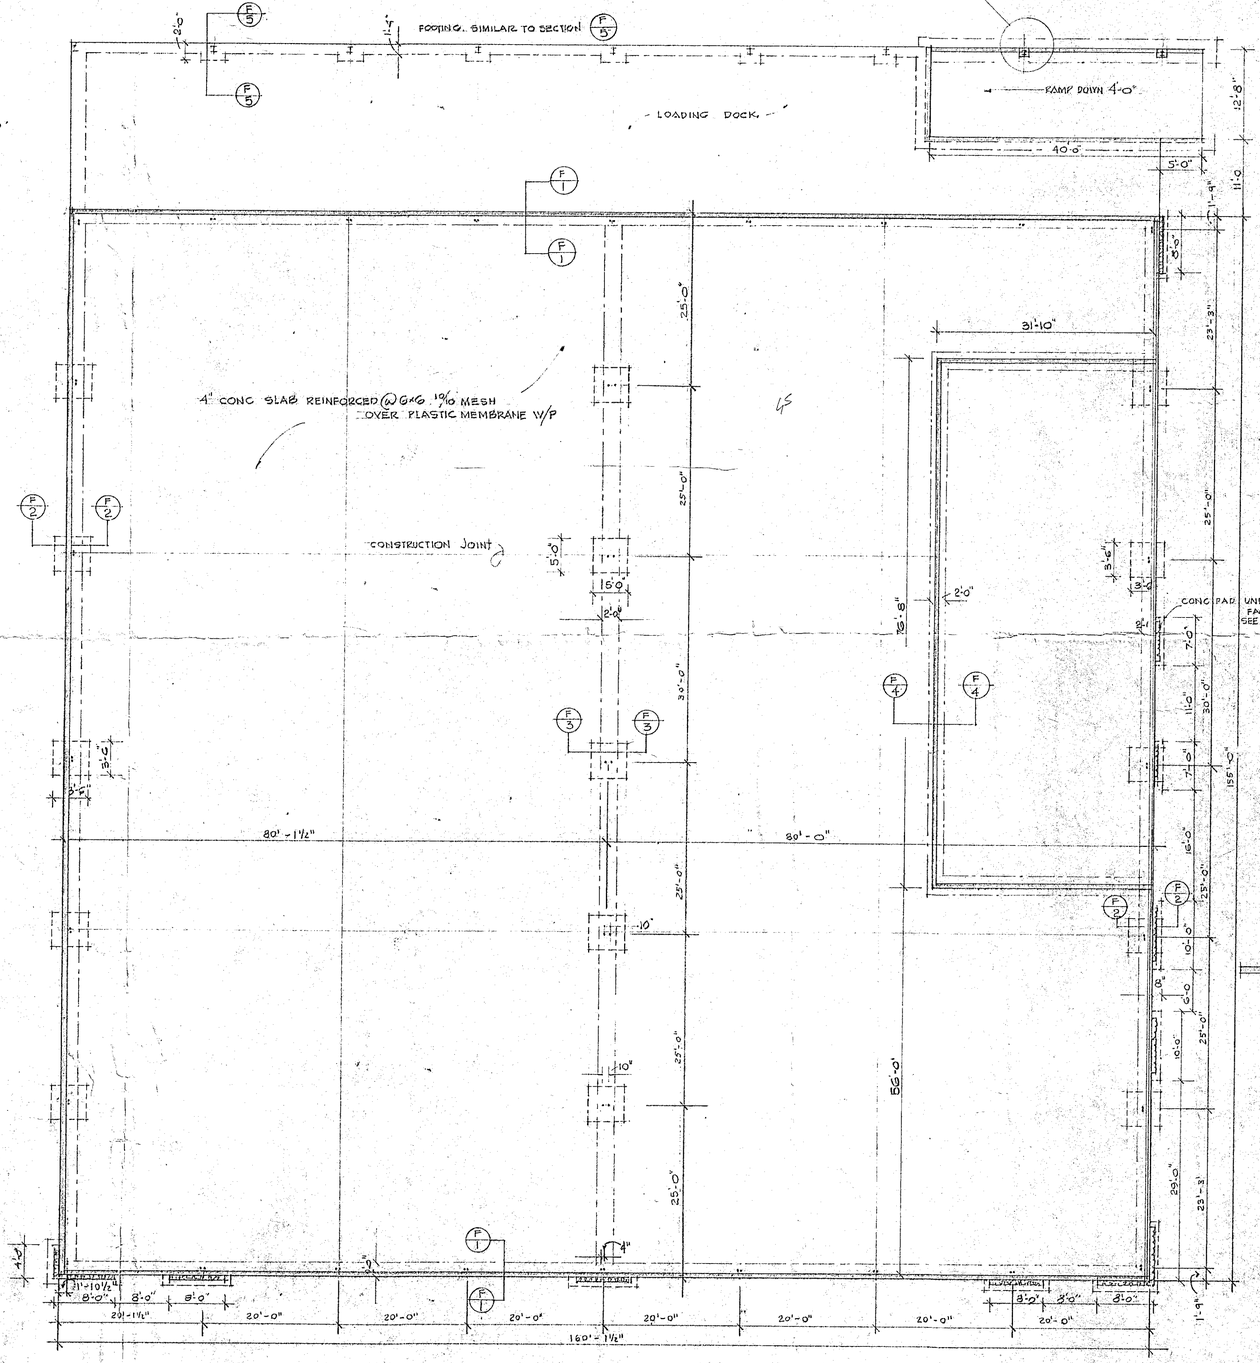

1/3 FOUNDATION PLAN

SCALE 3/32"=1'-0"

COMM. NUMBER L-8732

DATE 6-16-87
REVISED
DRAWN
CHECKED

LEETE & LEETE - AIA
ARCHITECTS PLANNERS
140 SOUTH CRAWFORD AVENUE, DAYTONA BEACH, FLORIDA, 32018 PHONE 904/253-1785
DAVID A. LEETE - AIA
DAVID C. LEETE - AIA

CLIENT NAME

PROJECT TITLE
SUN MACHINE, INC

LOCATION
15 AVIATOR WAY ORMOND BEACH.

SHEET NO. 3 OF 10