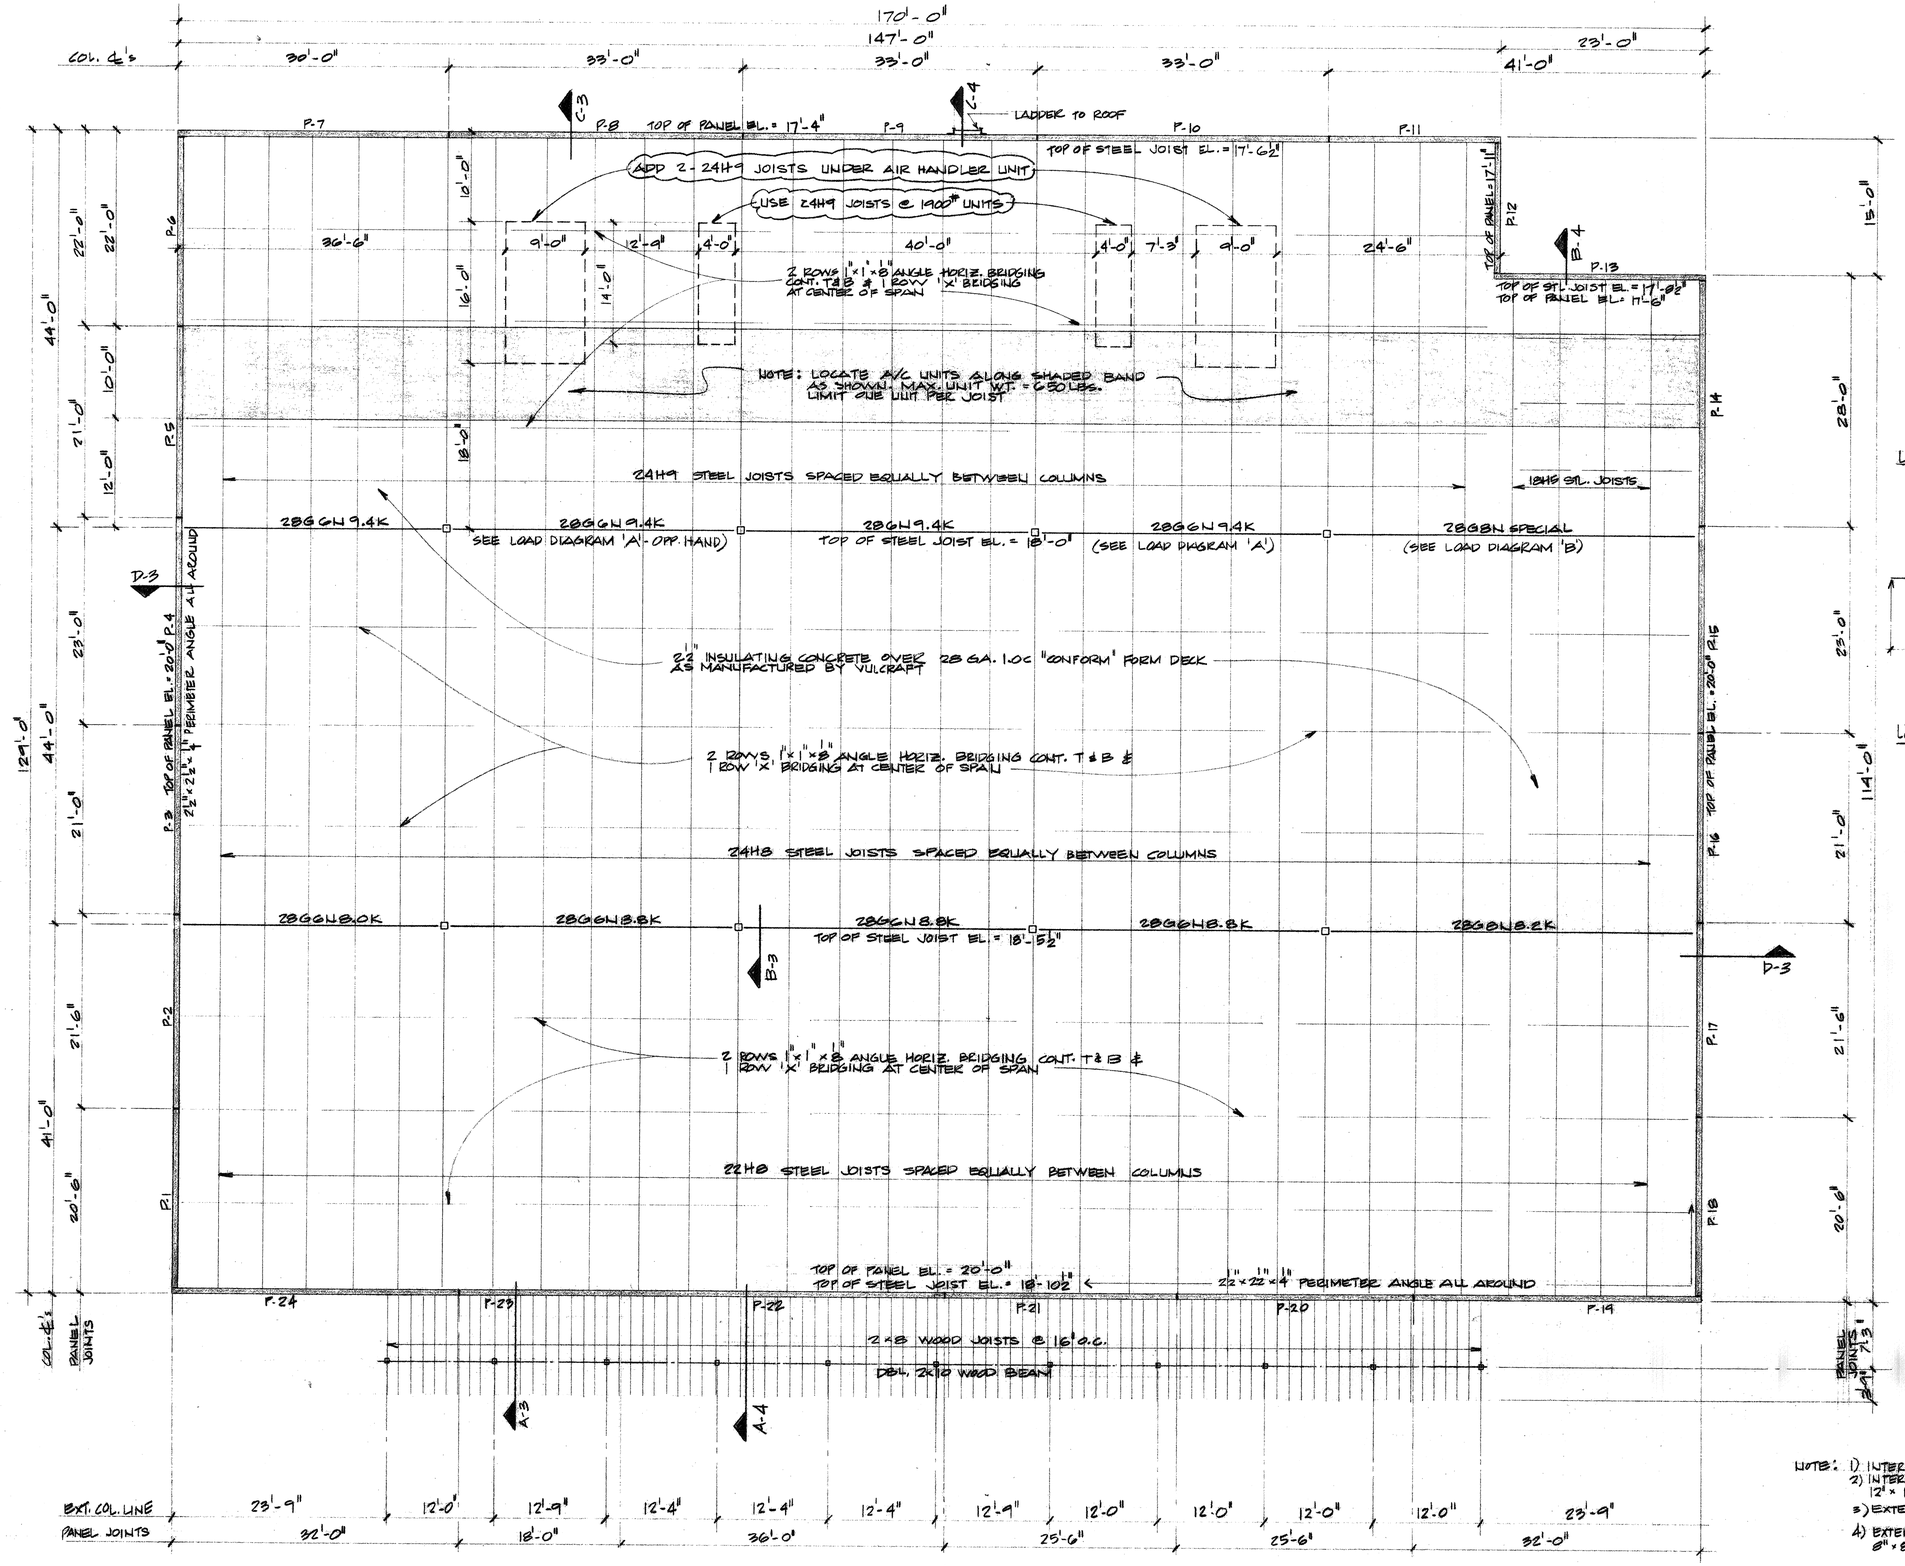

NOTE: 1) INTERIOR COLS. ARE TS 8"×8"×5/16"
2) INTERIOR BASE PLATES ARE 12"×12"×¾" W/ 4-¾" Ø H.C.A.
3) EXTERIOR COLS. ARE TS 3½"×3½"×¼"
4) EXTERIOR BASE PLATES ARE 8"×8"×½" W/ 4-⅝" Ø H.C.A.

ROOF FRAMING PLAN

PRELIMINARY
NOT FOR CONSTRUCTION
DATE: 7/30

Williams consulting engineers & Schneider, Inc.
San Antonio, Texas. 512 828-6419

SUPER "S" GROCERY STORE
GERALD W. WILEY, INC.
UVALDE & BANDERA, TEXAS

job no.:
project no. 88-210-M
drawn by: JD
checked by:
revisions:

sheet no.
S-2