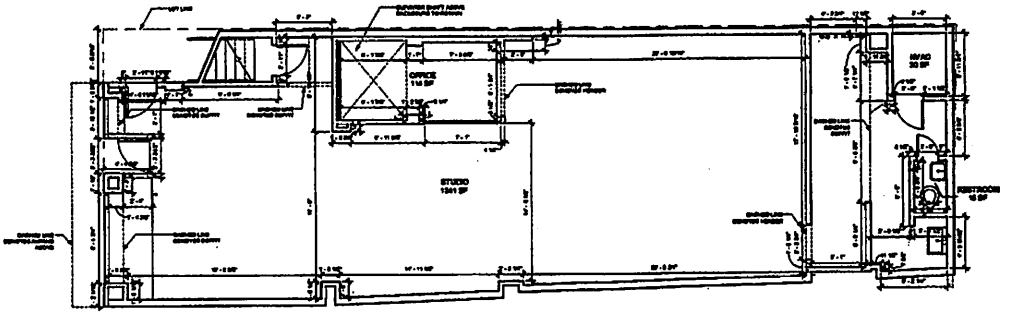

CROWN

PROJECT INFORMATION

PROJECT NAME

273 BLEECKER ST.
NEW YORK, NY 10014

ISSUED FOR:	PO0001
A.T. TYPE:	2
NOL CLASS:	NL
USE GROUP:	R2
CONST CLASS:	NC
CDM BORO:	103
LANDMARK STATUS:	non
SPECIAL DIST.:	sph
DATE:	10/01/23
HEIGHT/STORIES:	13
BLOCK:	590
LOT:	6
ZONING DIST.1:	R7-2
MAP:	12c

NO.	DESCRIPTION	DATE

PROJECT #: 2202-INO-19-01
DRAWN BY: INITIALS
CHECKED BY: INITIALS

COPYRIGHT
CROWN ARCHITECTURE & CONSULTING D.P.C. 2016 ©

DATE: 10/01/2019
SCALE: AS NOTED

SHEET TITLE
FIRST FLOOR EXISTING PLAN

A-100.00

PAGE 9 OF TOTAL 9