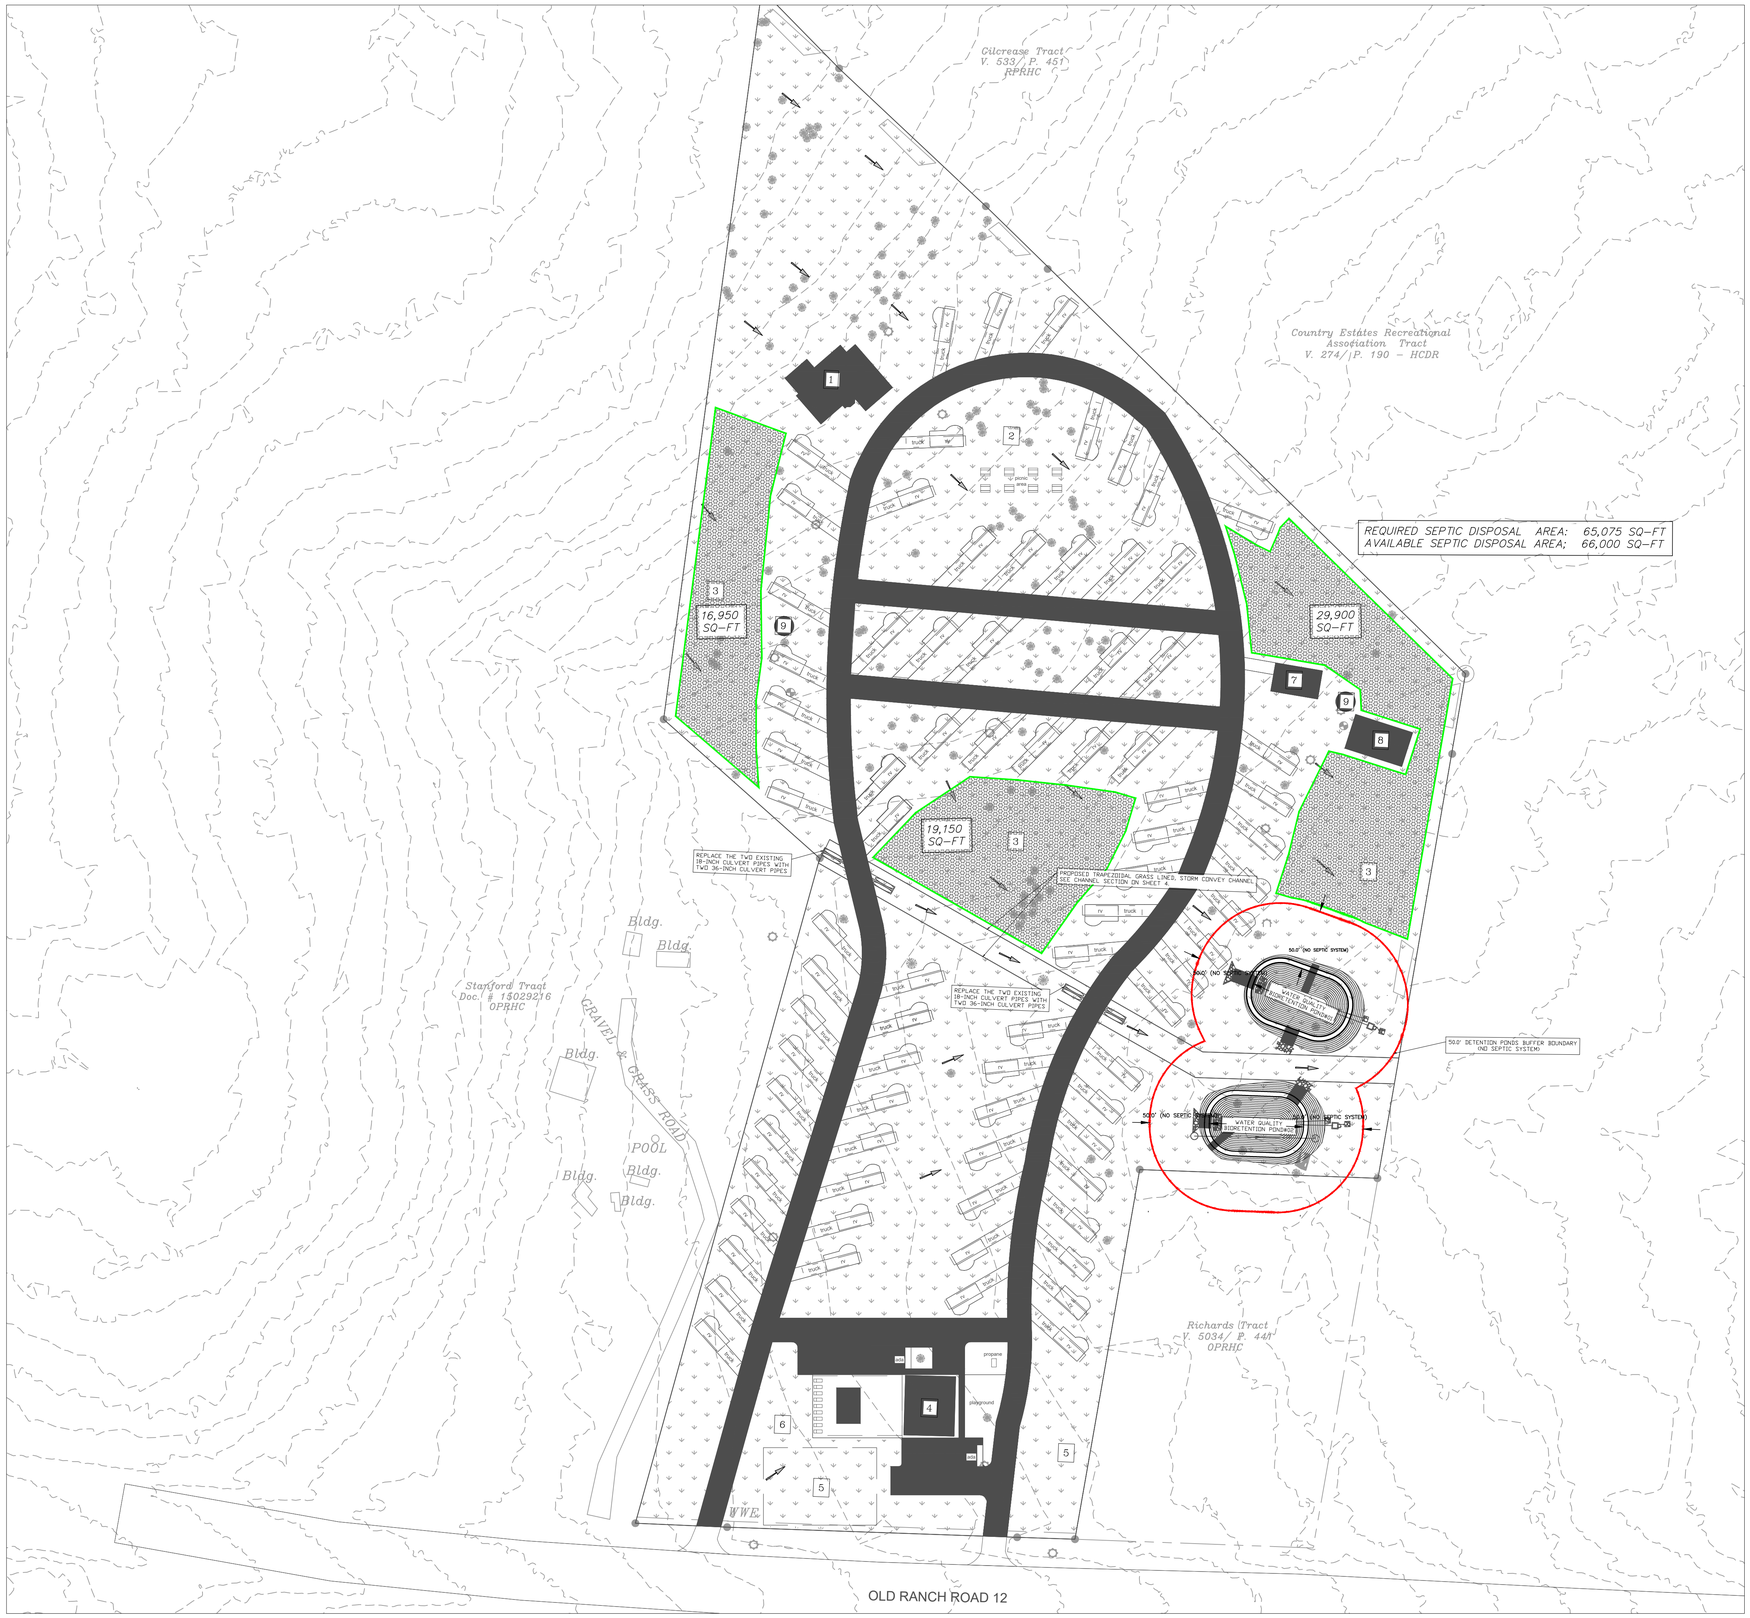

LEGEND

- ASSUMED IMPERVIOUS AREA
- UNDISTURBED VEGETATIVE AREA
- FLOW ARROW
- GRASS LINED TRAPEZOIDAL STORM CONVEY CHANNEL
- NO SEPTIC SYSTEM AREA

1	AMENITY CENTER
2	GREEN SPACE
3	SEPTIC SPRAY FIELD
4	LEASING OFFICE
5	SEPTIC TANKS
6	DUMP STATION
7	MANAGER'S HOUSE
8	SITE EQUIPMENT STORAGE AREA
9	WATER WELL

GRAPHIC SCALE
0 60 120
1"=60'

LAND USE INFORMATION

IMPERVIOUS COVER CALCULATIONS

Lot Area:	532,320 SQ. FT. (12.22 Acres)
Post Development Impervious Cover:	
Buildings:	8,106 SQ. FT. (0.19 Acres)
Paved Areas:	134,138 SQ. FT. (3.08 Acres) (Paved Roads & RV spots)
Total Impervious Area =	142,243 SQ. FT. (3.27 Acres)
Total Impervious Coverage =	26.7%

NO	REVISION	DATE
△		

This drawing was prepared by TRI-TECH Engineering, LP (TRI-TECH) as an instrument of service, and shall remain the property of TRI-TECH. The information hereon shall be used only by the client to whom the services are rendered and only for the purpose of constructing or installing the work as shown at the designated address. Any other use, including (without limitation) any reproduction or alteration, is strictly prohibited, and the user shall hold harmless and indemnify TRI-TECH from all liabilities which may arise from such unauthorized use.

NATURE'S SYMPHONY RV PARK
ONSITE WATER SYSTEM LAYOUT

2404 Ranch Road 12

CITY OF SAN MARCOS
HAYS COUNTY, TEXAS

THIS DOCUMENT IS RELEASED FOR THE PURPOSE OF PRELIMINARY REVIEW UNDER THE AUTHORITY OF AL CARROLL JR., P.E. 119251 ON 07-29-25 IT IS NOT TO BE USED FOR CONSTRUCTION PURPOSES.

TRI-TECH ENGINEERING, L.P.
155 RIVERWALK DRIVE
SAN MARCOS, TEXAS 78666
PH: 512-441-0222
www.tritechtx.com
TBPE REGIS. #: F-18693

PROJ. NO:	SM-23-1130
DRAWN BY:	AC
CHECKED BY:	AC
DESIGN BY:	AC
DATE:	07/09/2025
SCALE:	1"=60'
SHEET:	2 OF 6

OVER ALL SITE PLAN