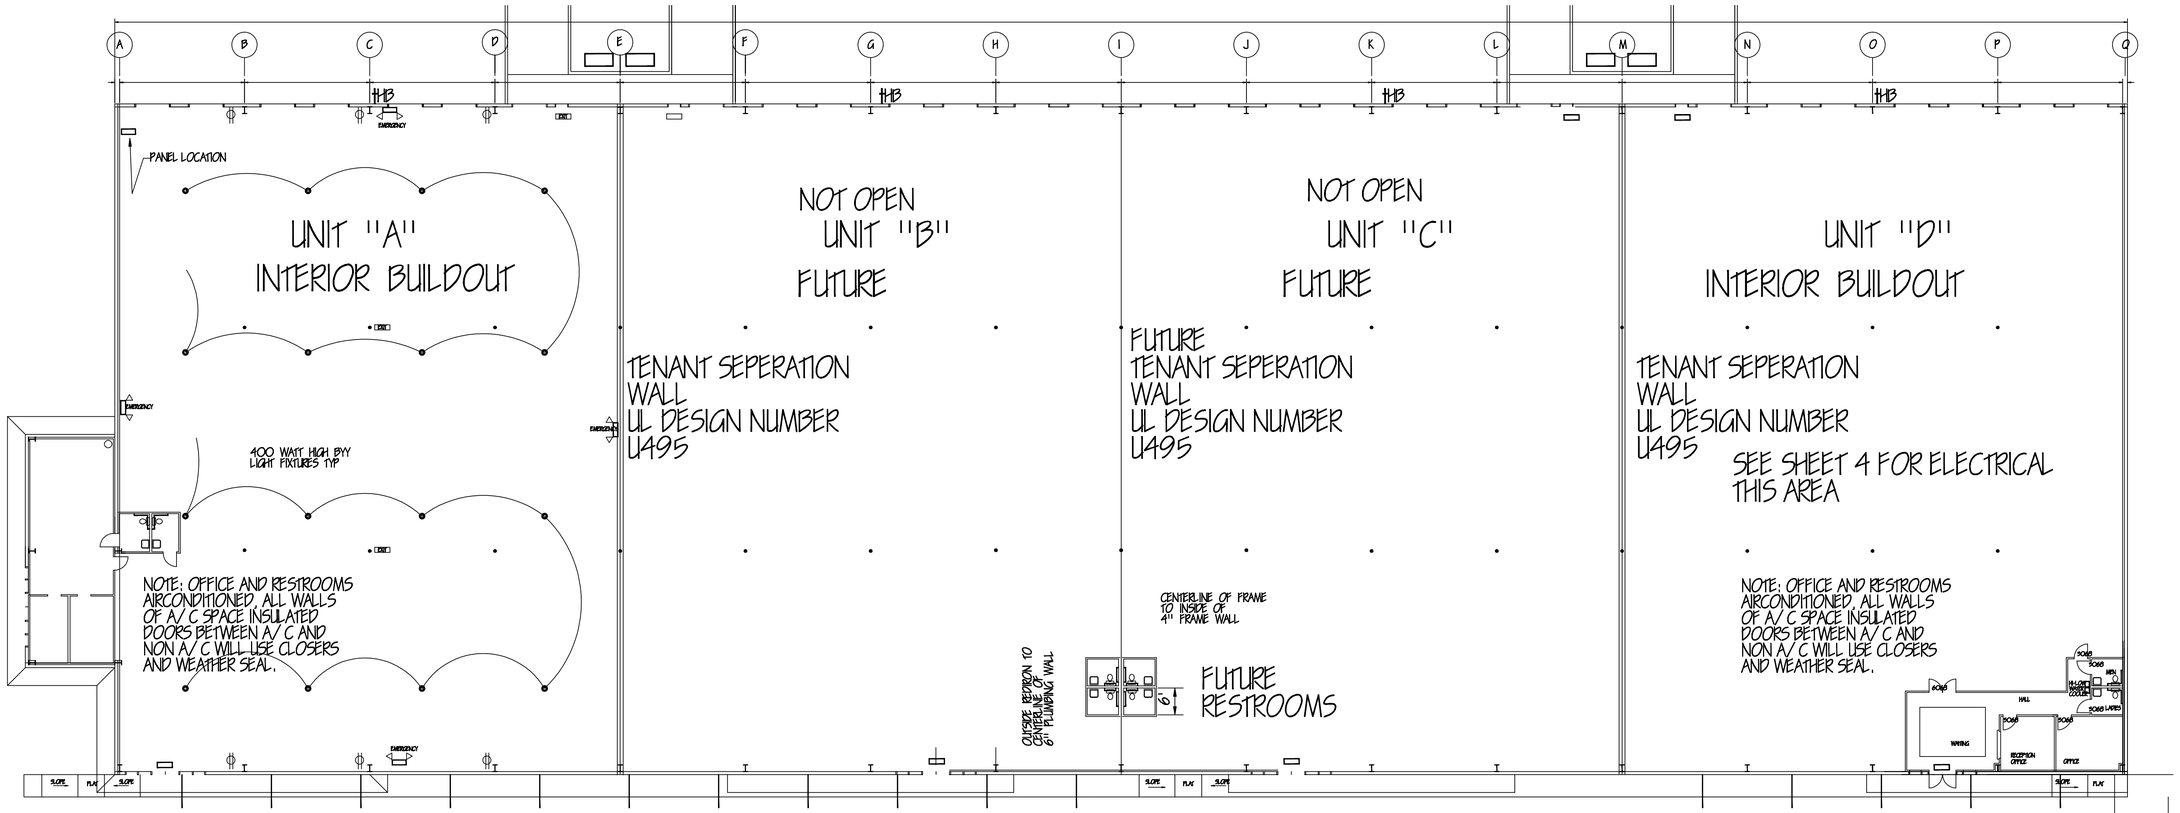

FLOOR PLAN

SCALE 1/16" = 1'-0"

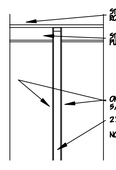

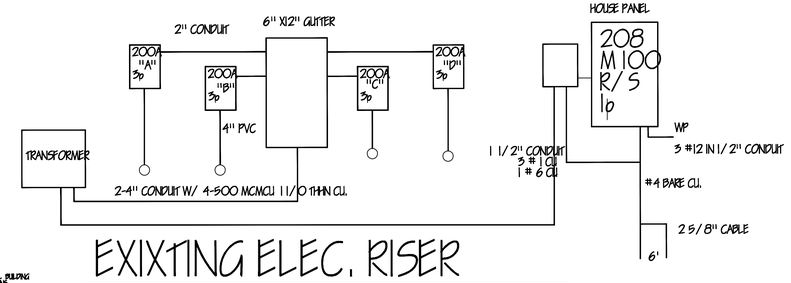

EXIXTING ELEC. RISER

SCALE 1/16" = 1'-0"

PANEL: MDP - 120/208 VOLT - 3 PHASE - 4 WIRE - 42 CKT. MAIN 200 - NEMA 1

CKT#	EQUIPMENT	BKR.	LOAD A	LOAD B	LOAD C	CKT#	EQUIPMENT	BKR.	LOAD A	LOAD B	LOAD C
1	WHSE. LIGHTS	1P-20	15.52A	15.2A	15.2A	2	DOCK LIGHTS	1P-20	8.4A	8.4A	16.0A
3	WHSE. LIGHTS	1P-20				4	DOCK LIGHTS	1P-20			
5	WHSE. LIGHTS	1P-20	15.2A	10.0A	10.0A	6	OFFICE LIGHTS	1P-20	16.0A	16.0A	6.0A
7	WHSE. LIGHTS	1P-20				8	OFFICE LIGHTS	1P-20			
9	CONV. OUTLETS	1P-20	10.0A	10.0A	10.0A	10	OFFICE LIGHTS	1P-20			
11	CONV. OUTLETS	1P-20				12	OUTSIDE LIGHTS	1P-20			
13	CONV. OUTLETS	1P-20	10.0A	10.0A		14	AIR CONDITIONER	2P-20	6.0A	6.0A	
15	CONV. OUTLETS	1P-20				16	AIR CONDITIONER	2P-20			
17	CONV. OUTLETS	1P-20	10.0A			18	AIR CONDITIONER	2P-20			
19	CONV. OUTLETS	1P-20				20	AIR HANDLER	2P-30	24.5A	24.5A	24.5A
21	WATER HEATER	2P-30	21.6A	21.6A		22	AIR HANDLER	2P-30			
23	WATER HEATER	2P-30				24	AIR HANDLER	2P-30			
25						26					
27						28					
29						30					
31						32					
33						34					
35						36					
37						38					
39						40					
41											

TOTAL LOAD CALCULATIONS	
LOAD "A"	101.5A
LOAD "B"	109.7A
LOAD "C"	107.3A

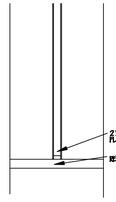

TENANT SEPERATION WALL
N15

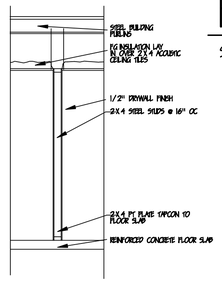

TYPICAL INTERIOR WALL
N15

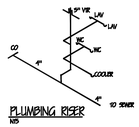

PLUMBING RISER
N15

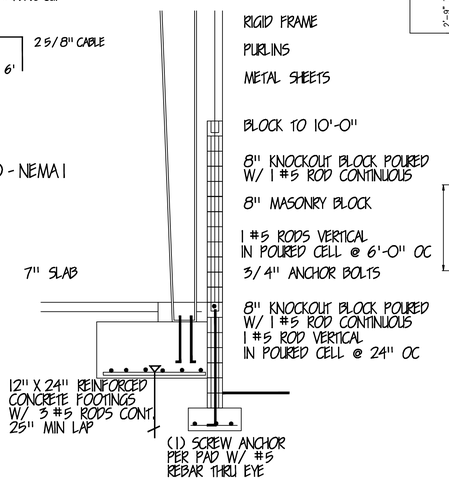

NOTE: THESE DRAWINGS SHOW REQUIRED MEASUREMENTS

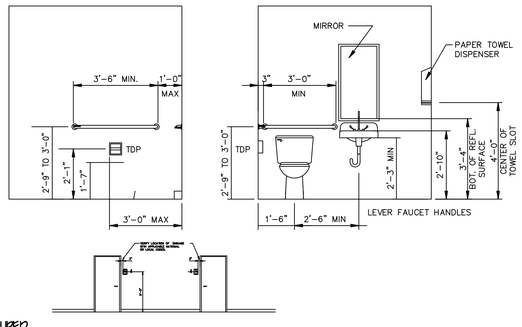

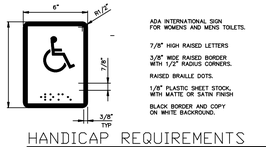

ADA INTERNATIONAL SIGN FOR WOMENS AND MENS TOILETS.

7/8" HIGH RAISED LETTERS

3/8" WIDE RAISED BORDER WITH 1/2" RADIUS CORNERS.

RAISED BRAILLE DOTS.

1/8" PLASTIC SHEET STOCK, WITH MATTE OR SATIN FINISH

BLACK BORDER AND COPY ON WHITE BACKROUND.

HANDICAP REQUIREMENTS