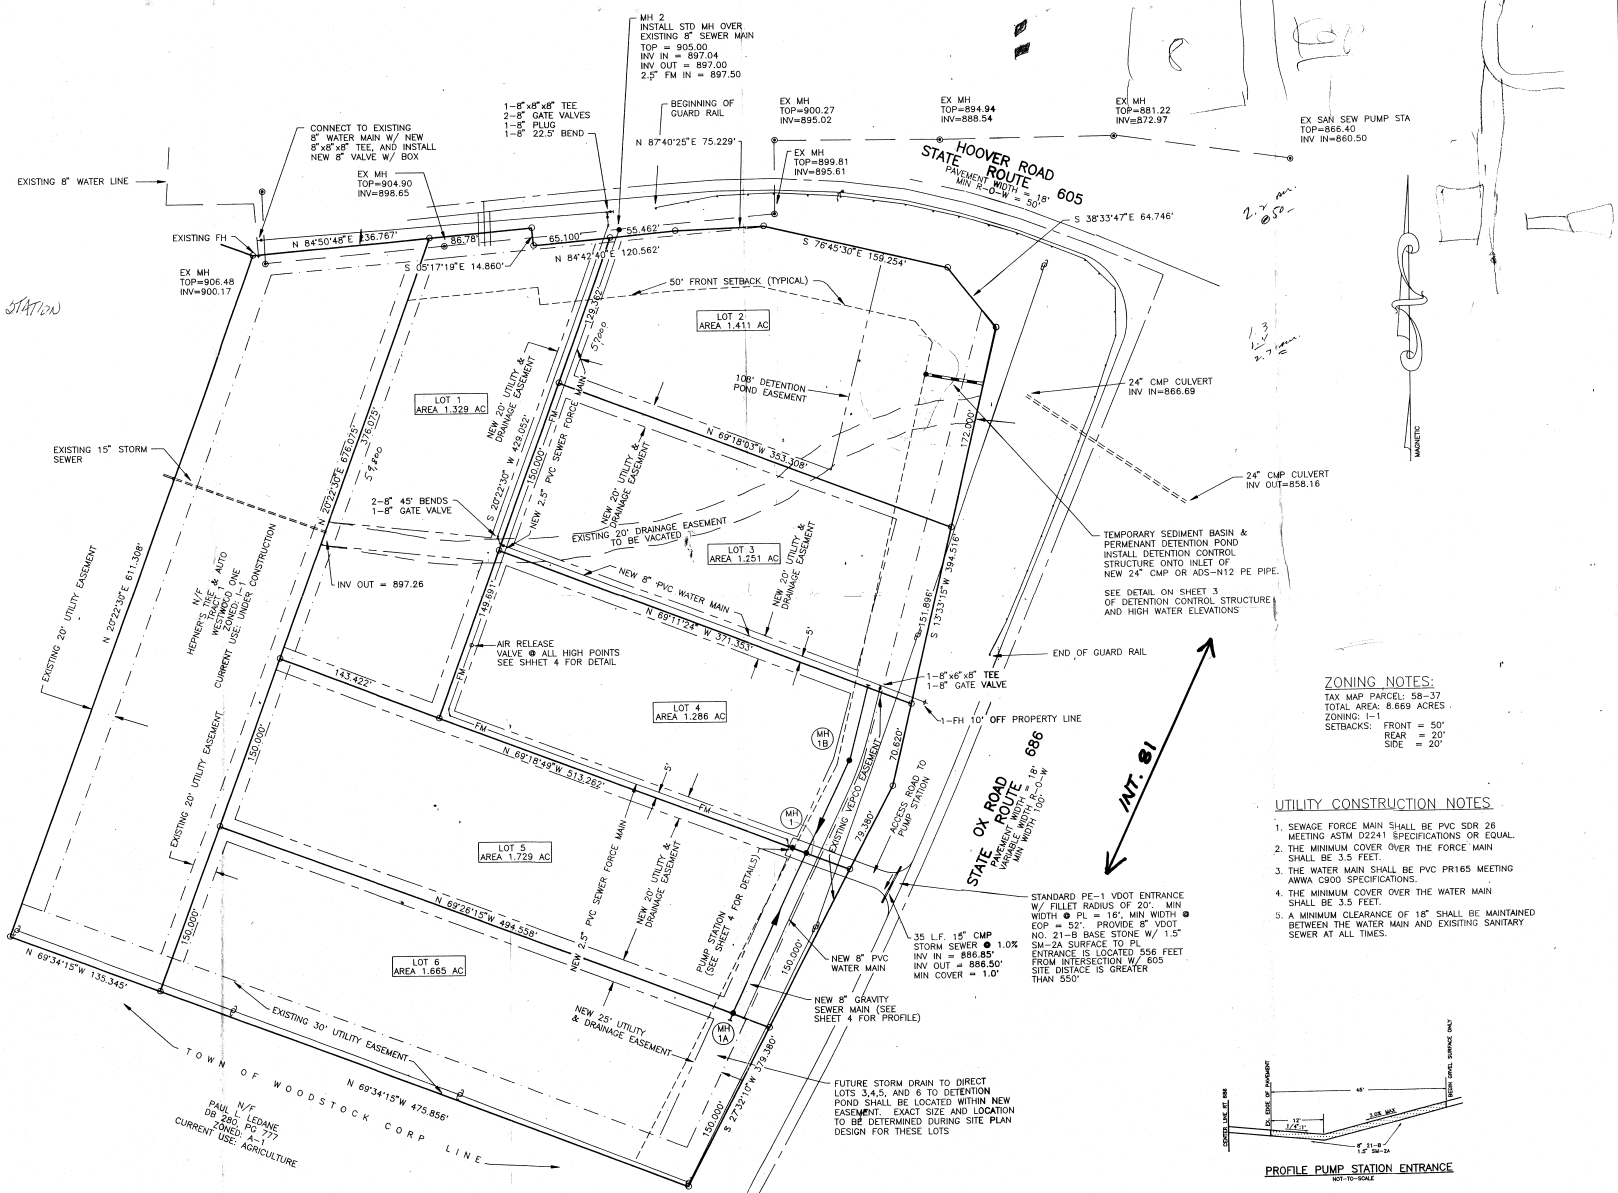

LOT 3,4,5,6 NEED PUMP STATION
#40,000

BRUCE WALSH - SURVEYOR

DATE	REV. No.	DESCRIPTION
12/96	1	REVISE PLANS PER TOWN COMMENTS

Hamrick Engineering
Land Planning • Public Works • Environmental
P.O. Box 137
Mount Crawford, VA 22841-0137
540 - 248 - 7407

PRELIMINARY PLAT AND COMPOSITE UTILITY PLAN

WESTWOOD ONE INDUSTRIAL PARK
TOWN OF WOODSTOCK
SHENANDOAH COUNTY, VIRGINIA

JOB No. 96-0147
SCALE 1" = 50'
DATE NOVEMBER 1, 1996
SHEET No. 2 OF 6