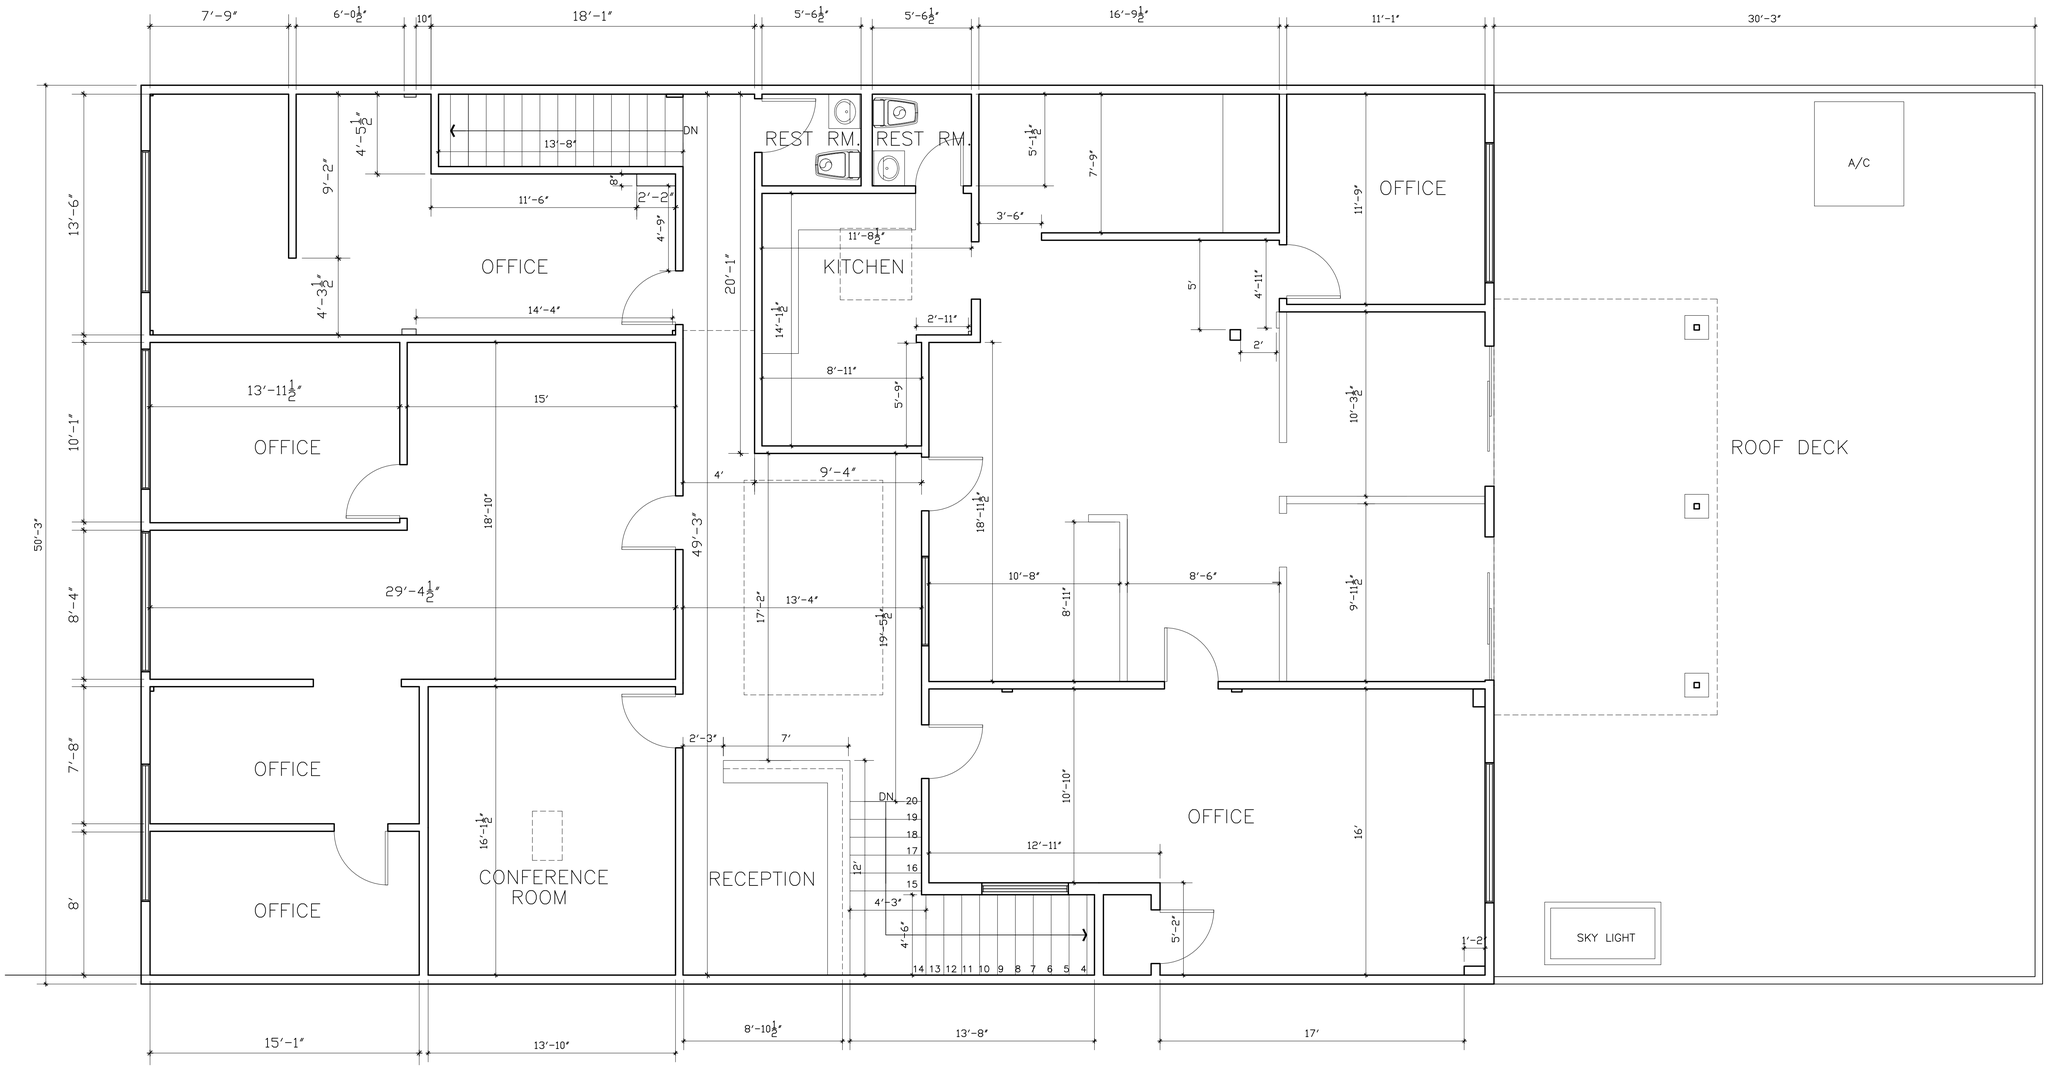

1 SECOND FLOOR PLAN
1/4" = 1'-0"

GP DESIGN GROUP
1301 W. 2ND STREET #202
LOS ANGELES CA. 90026

TEL: (323) 455-3542
E-Mail Address
gpcdesigngroup@gmail.com

NO.	DATE	DESCRIPTION
10		
09		
08		
07		
06		
05		
04		
03		
02		
01		

DRAWN BY:	DATE:	CHECKED BY:	DATE:

revisions

NO.	DATE	ISSUED FOR

SECOND FLOOR PLAN
1/4" = 1'-0"

issued copies

sheet title

HORRIZON DOORS AND WINDOW
1850 S. SEPULVEDA BOULEVARD
LOS ANGELES, CALIFORNIA 90024

project

client

project no.

sheet no.

A3.1

U.S. ARCHITECTURAL SHEET SIZE: D 36x24

6/28/2021