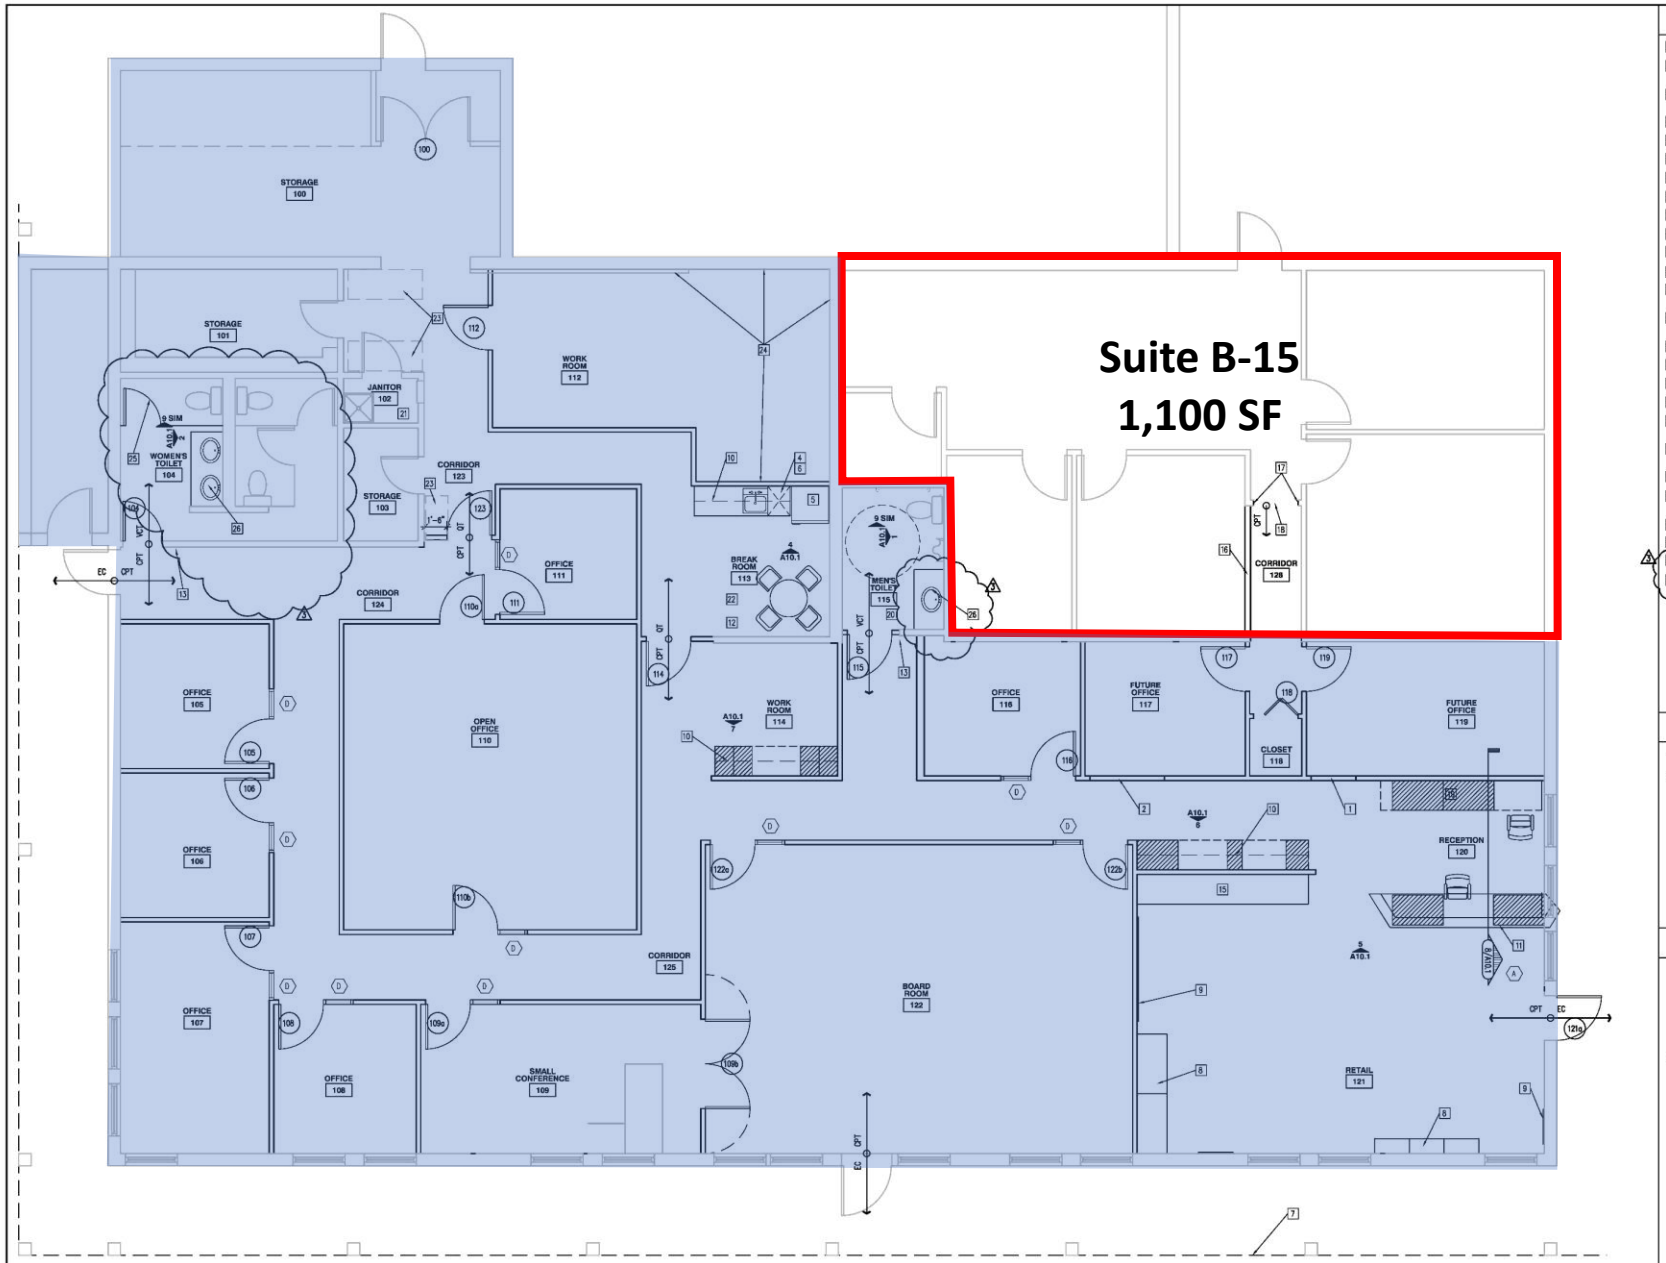

1 FLOOR PLAN
SCALE: 1/4"=1'-0"

KEYNOTES

1. FRAME OPENING FOR FUTURE 3'-0" DOOR
2. FRAME OPENING FOR FUTURE 3'-0" DOOR & 2'-0" SIDELIGHT
3. NOT USED
4. DISHWASHER. SEE SPECIFICATIONS
5. REFRIGERATOR BY TENANT
6. MICROWAVE. SEE SPECIFICATIONS
7. LINE OF EXISTING CANOPY ABOVE
8. SHELVING BY TENANT
9. WALL MOUNT PEG BOARD BY TENANT. PROVIDE BLOCKING
10. LINE OF CABINETS ABOVE
11. LINE OF WALL BELOW COUNTERTOP
12. WATER COOLER BY TENANT
13. TOILET ROOM SIGNAGE. MOUNT WITH CENTERLINE OF SIGN AT 5'-0" ABOVE FINISH FLOOR
14. NOT USED
15. DISPLAY CASE BY TENANT
16. NEW WALL TO 4" ABOVE CEILING
17. GYPSUM BOARD RETURN ON OPENING FOR FUTURE DOOR
18. TRANSITION TO NEW CARPET
19. WORK SURFACE SIMILAR TO DETAIL B/A10.1 WITHOUT RAISED COUNTER
20. CERAMIC TILE ON WALLS TO REMAIN. REPLACE BROKEN TILES AS NECESSARY WITH TILE TO MATCH EXISTING
21. EXISTING MOP SINK AND FRP WALLS
22. PATCH QUARRY TILE FLOOR WHERE WALLS HAVE BEEN REMOVED
23. OVERHEAD RACKS TO REMAIN
24. NEW GYPSUM BOARD OVER EXISTING
25. NEW PARTITION
26. NEW LAMINATE CABINET BASE WITH CULTURED MARBLE TOP AND INTEGRAL BOWL. COLOR TO BE SELECTED BY ARCHITECT

GENERAL NOTES

1. REFER TO A2.1b FOR DIMENSIONS AND WALL TYPES
2. REFER TO A8.1 FOR DOOR, WINDOW, AND ROOM FINISH SCHEDULES

LEGEND

- X/XXX — INTERIOR ELEVATION TAG
- XXX — DOOR TAG
- A — WINDOW TAG
- X/XXX — SECTION TAG

ARCHITECTVRAL SPECTRVM
PROFESSIONAL DESIGN FIRM LICENSE No. 184-000211 6 ©2005
201 W. SPRINGFIELD AVE., SUITE 300 CHAMPAIGN, IL 61820
phone: (217)359-4283 fax: 356-0570 website: www.archspectrum.com

GIRL SCOUT GMC
REMODEL
701 DEVONSHIRE DRIVE
CHAMPAIGN, IL 61820

FLOOR PLAN

No.	Date:	Revisions:
1	06/22/06	CODE REVISION
2	07/26/06	VALUE ENGINEERING
3	8/2/06	FINAL CONTRACT DRAWINGS

Drawn: LJL
Reviewed: KMC
Date: 16 MAY '06
Proj. No. 2538.0
Sheet: A2.1