3108 EAST 81ST STREET

816 SQ FEET

RENTER PARKING

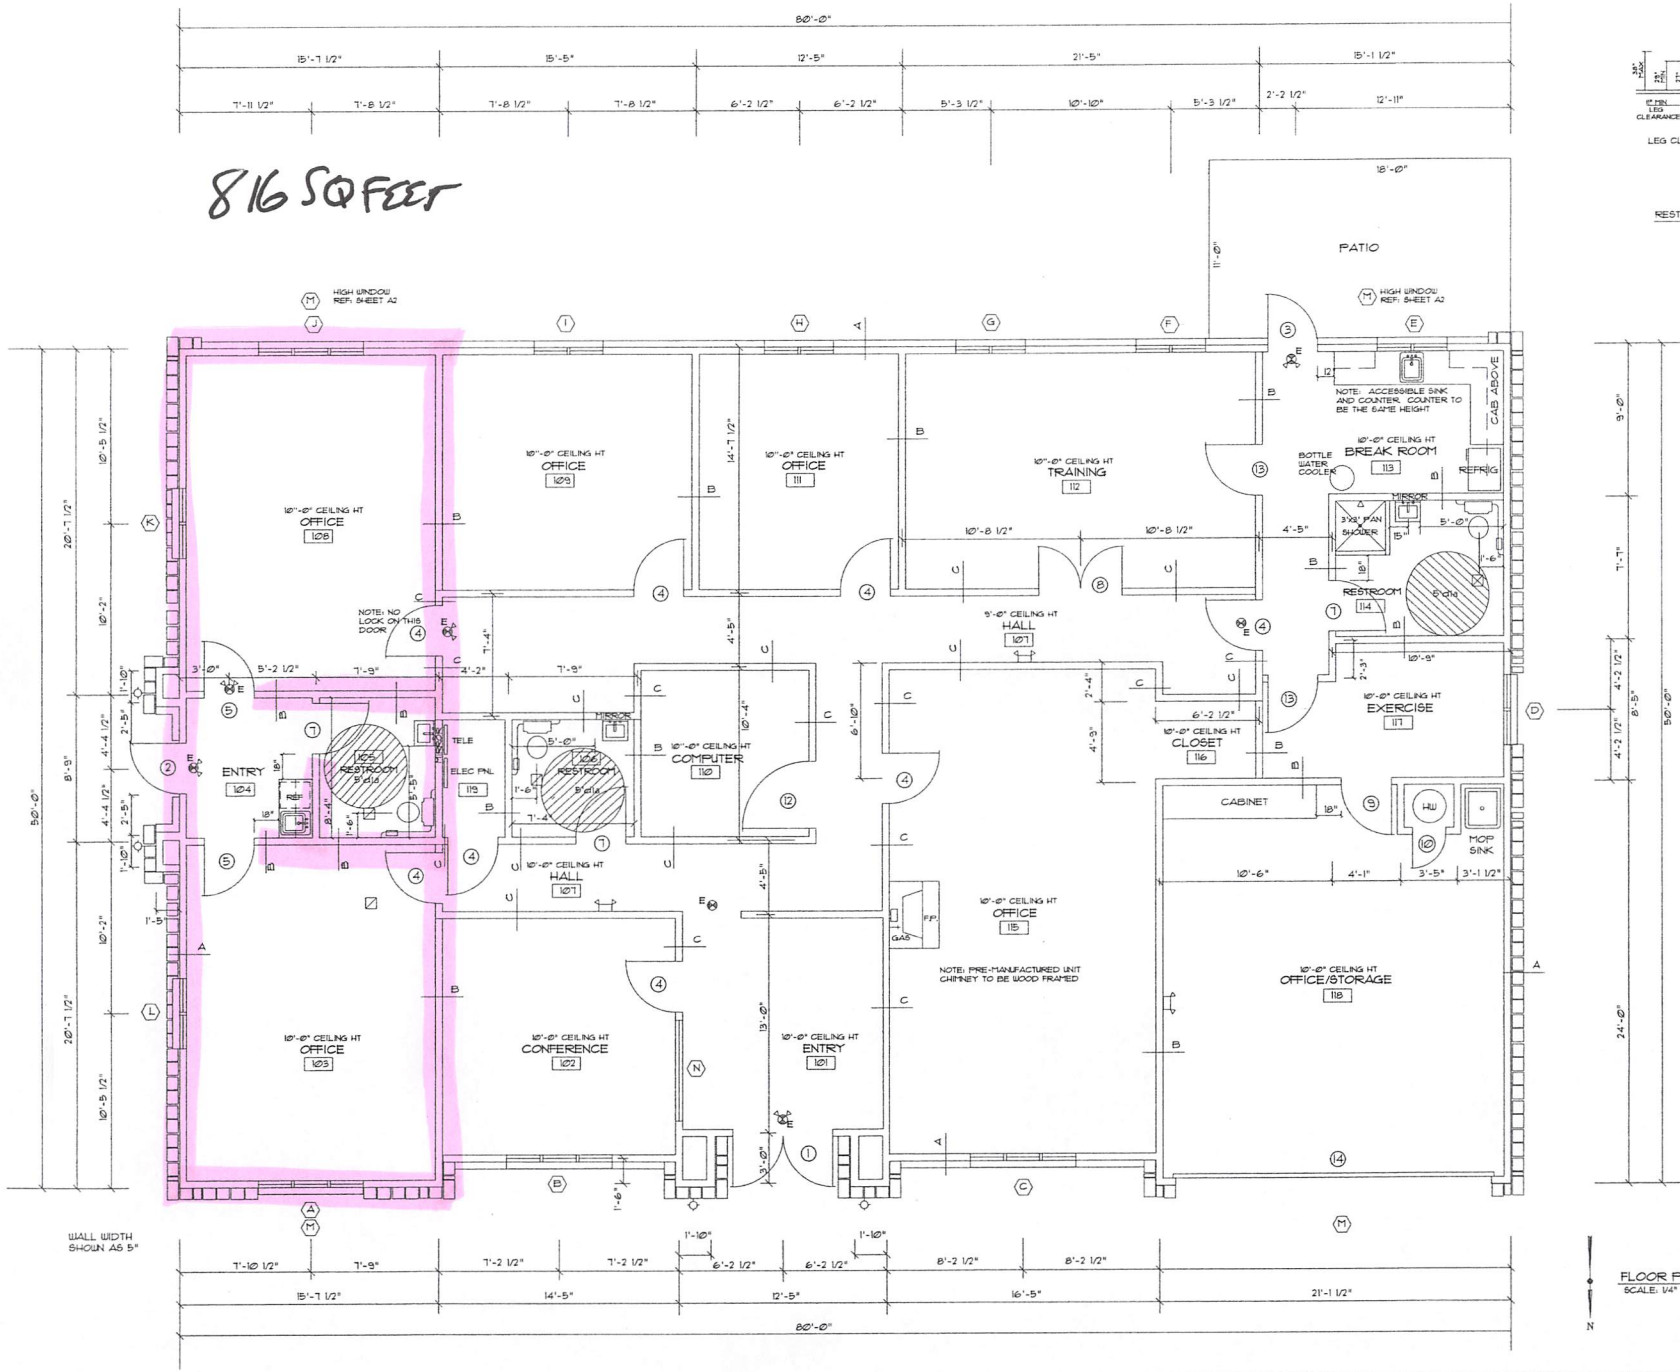

FLOOR PLAN
SCALE: 1/4" = 1'-0"

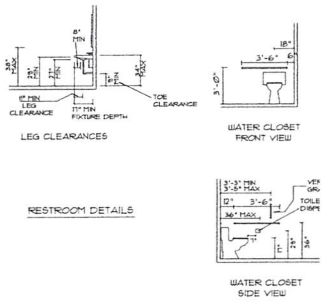

LEGEND

STORAGE 101 — ROOM NAME / NUMB
3 — DOOR NUMBER
B — WINDOW NUMBER
A — WALL TYPE
FE — FIRE EXTINGUISHER BY OWNER
E — EXIT LIGHT
E — EXIT w/ EMERGENC
E — EMERGENCY EGRE
VENT, MIN RATE OF

WALL TYPES

NOTE: 2x4 WO

A — (1) LAYER OF OF WALL. 2X 7/16" OSB W/ R-19 BLANKE STONE OR BR

B — (1) LAYER OF 1 SIDE OF 2X4 U

C — (1) LAYER OF 5 SIDE OF 2X4 U UL 309, 1 HOUR

NOTE: DAMPERS TO BE REQUIRED PER

REGISTERED PROFESSIONAL

WALNUT CREEK

CITY OF TUL

PLANS & ESTIMATES PREPARED BY: JR DONELSO
12820 SO. MEMORIAL DRIVE, OFFICE 100, BIXBY, OKLA

PLAN SCALE 1" = SEE ABOVE — FLOOR PLAN

PROFILE SCALE HORIZONTAL 1" = VERTICAL 1" =

RECOMMENDED: DEVELOPMENT SERVICES MANAGER

RECOMMENDED: ENGINEERING DEPUTY DIRECTOR

FILE: DRAWING: TURNERFLOORPLAN

ATLAS PAGE NO: