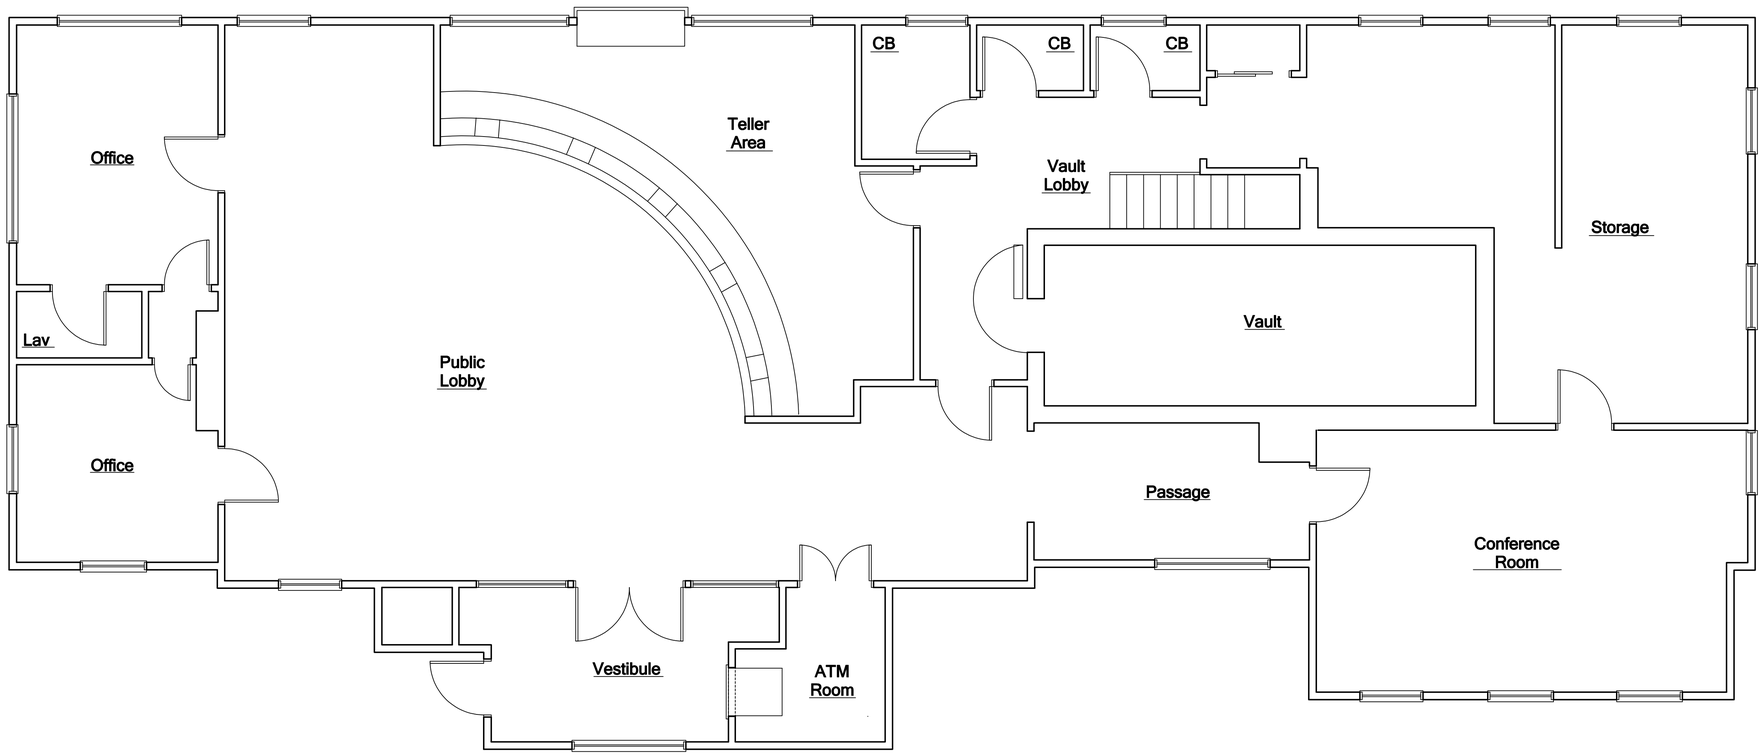


## Existing First Floor Plan

Scale: 1/4" = 1'-0"

First Floor Gross Square Footage: 3,459 sf

Tel.
(781) 331-8541
Fax:
(781) 340-6051
Web:
www.drlarchitects.com
E-mail:
info@drlarchitects.com

DRL
ASSOCIATES, INC.
ARCHITECTS
2 West Street Suite G
Weymouth, MA 02190-1861

ROCKLAND TRUST
Banking

Existing Plan

655 Main Street
Chatham, Massachusetts

SEALS

| MARK | DATE | DESCRIPTION |
|---|---|---|

PROJECT NO.
CAD DWG FILE
DRAWN BY:
CHK'D BY:

© COPYRIGHT DRL ASSOCIATES, INC. ARCHITECTS
ALL RIGHTS RESERVED. NO USE OR REPRODUCTION OF THIS MATERIAL IS PERMITTED WITHOUT THE WRITTEN CONSENT OF DRL ASSOCIATES, INC. ARCHITECTS.

DO NOT SCALE DRAWING, USE DIMENSIONS SHOWN. VERIFY ALL DIMENSIONS ON SITE.

SHEET TITLE