REV	DATE	DETAILS
A	Feb 25	Layout Amendments & Details Added for Building Regs

CRESSWELL PROPERTY SURVEYS LIMITED
CHARTERED BUILDING SURVEYORS
ARCHITECTURAL & STRUCTURAL CONSULTANTS

CLIENT - Draper Commercial Ltd

SCHEME - Unit A Draper Distribution Centre
31 Saffron Road South Wigston

TITLE - Proposed Layout Plans GF/1F

DATE - January 2025 SCALE - stated A1 DRAWING NO - 2953/P1 REV. - A

RICS
SYCAMORE FARM MAIN STREET BARSBY
LEICESTERSHIRE. LE7 4BH
Telephone : 01664 915900
Website : www.property-surveys.com E-mail : info@property-surveys.com

© Copyright Reserved. No unauthorised reproduction without permission

Illuminated Exit sign
Emergency Light
Smoke & carbon detector

Site Plan
1-500

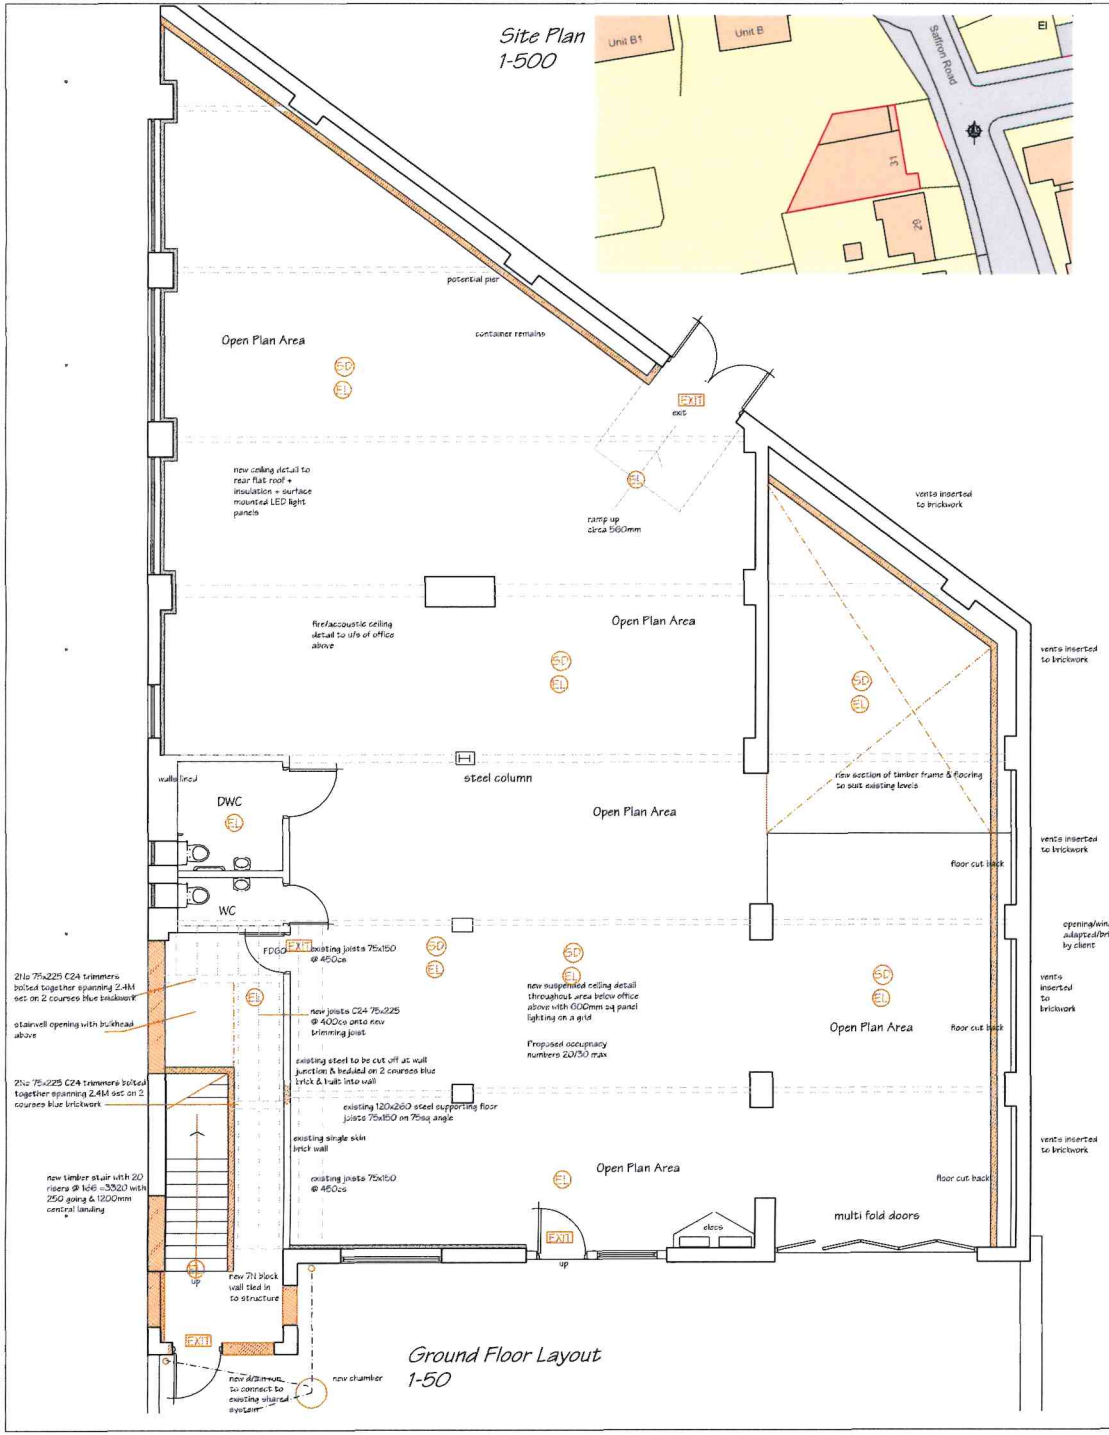

Ground Floor Layout
1-50

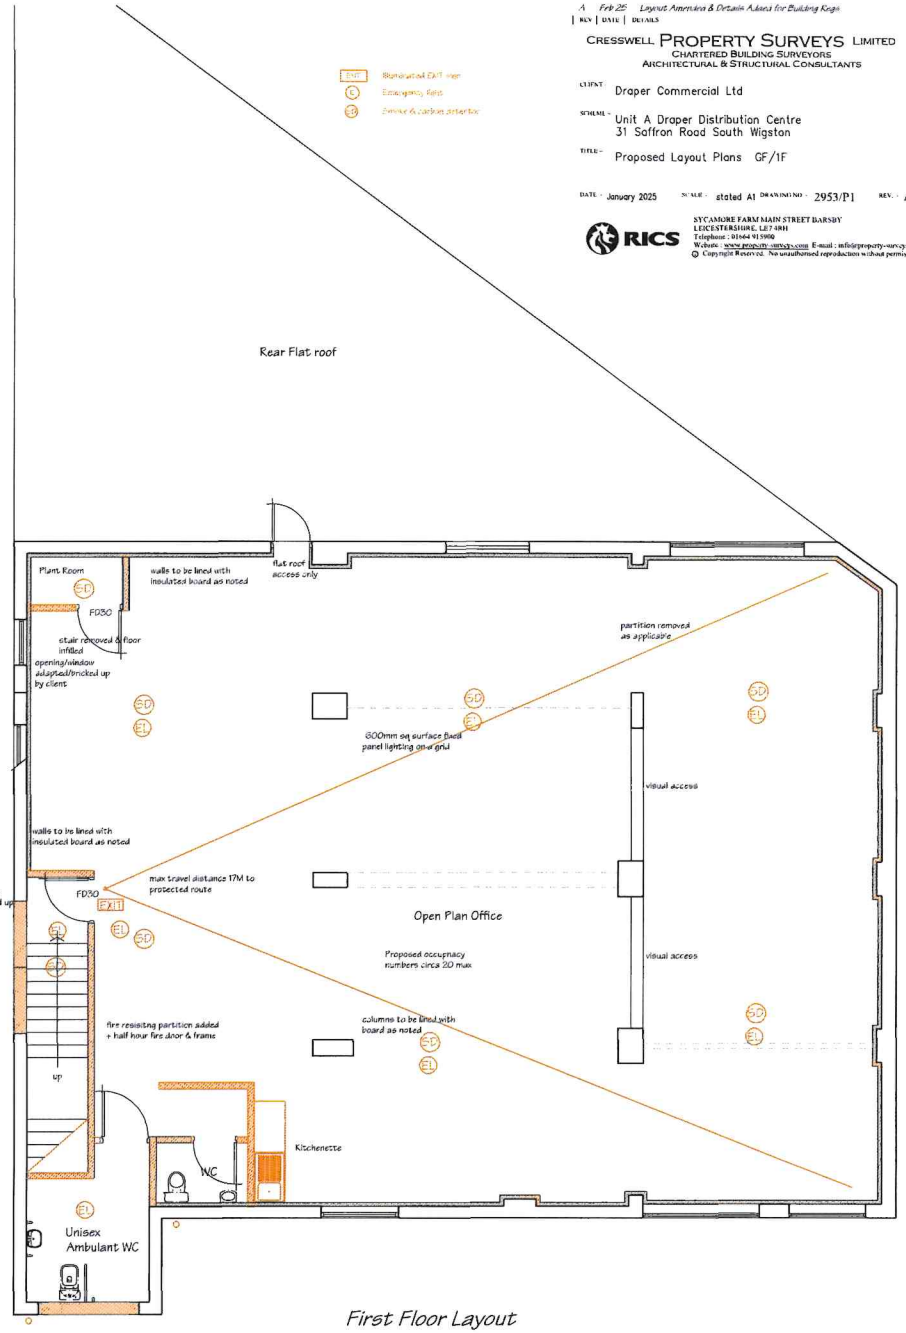

First Floor Layout
1-50