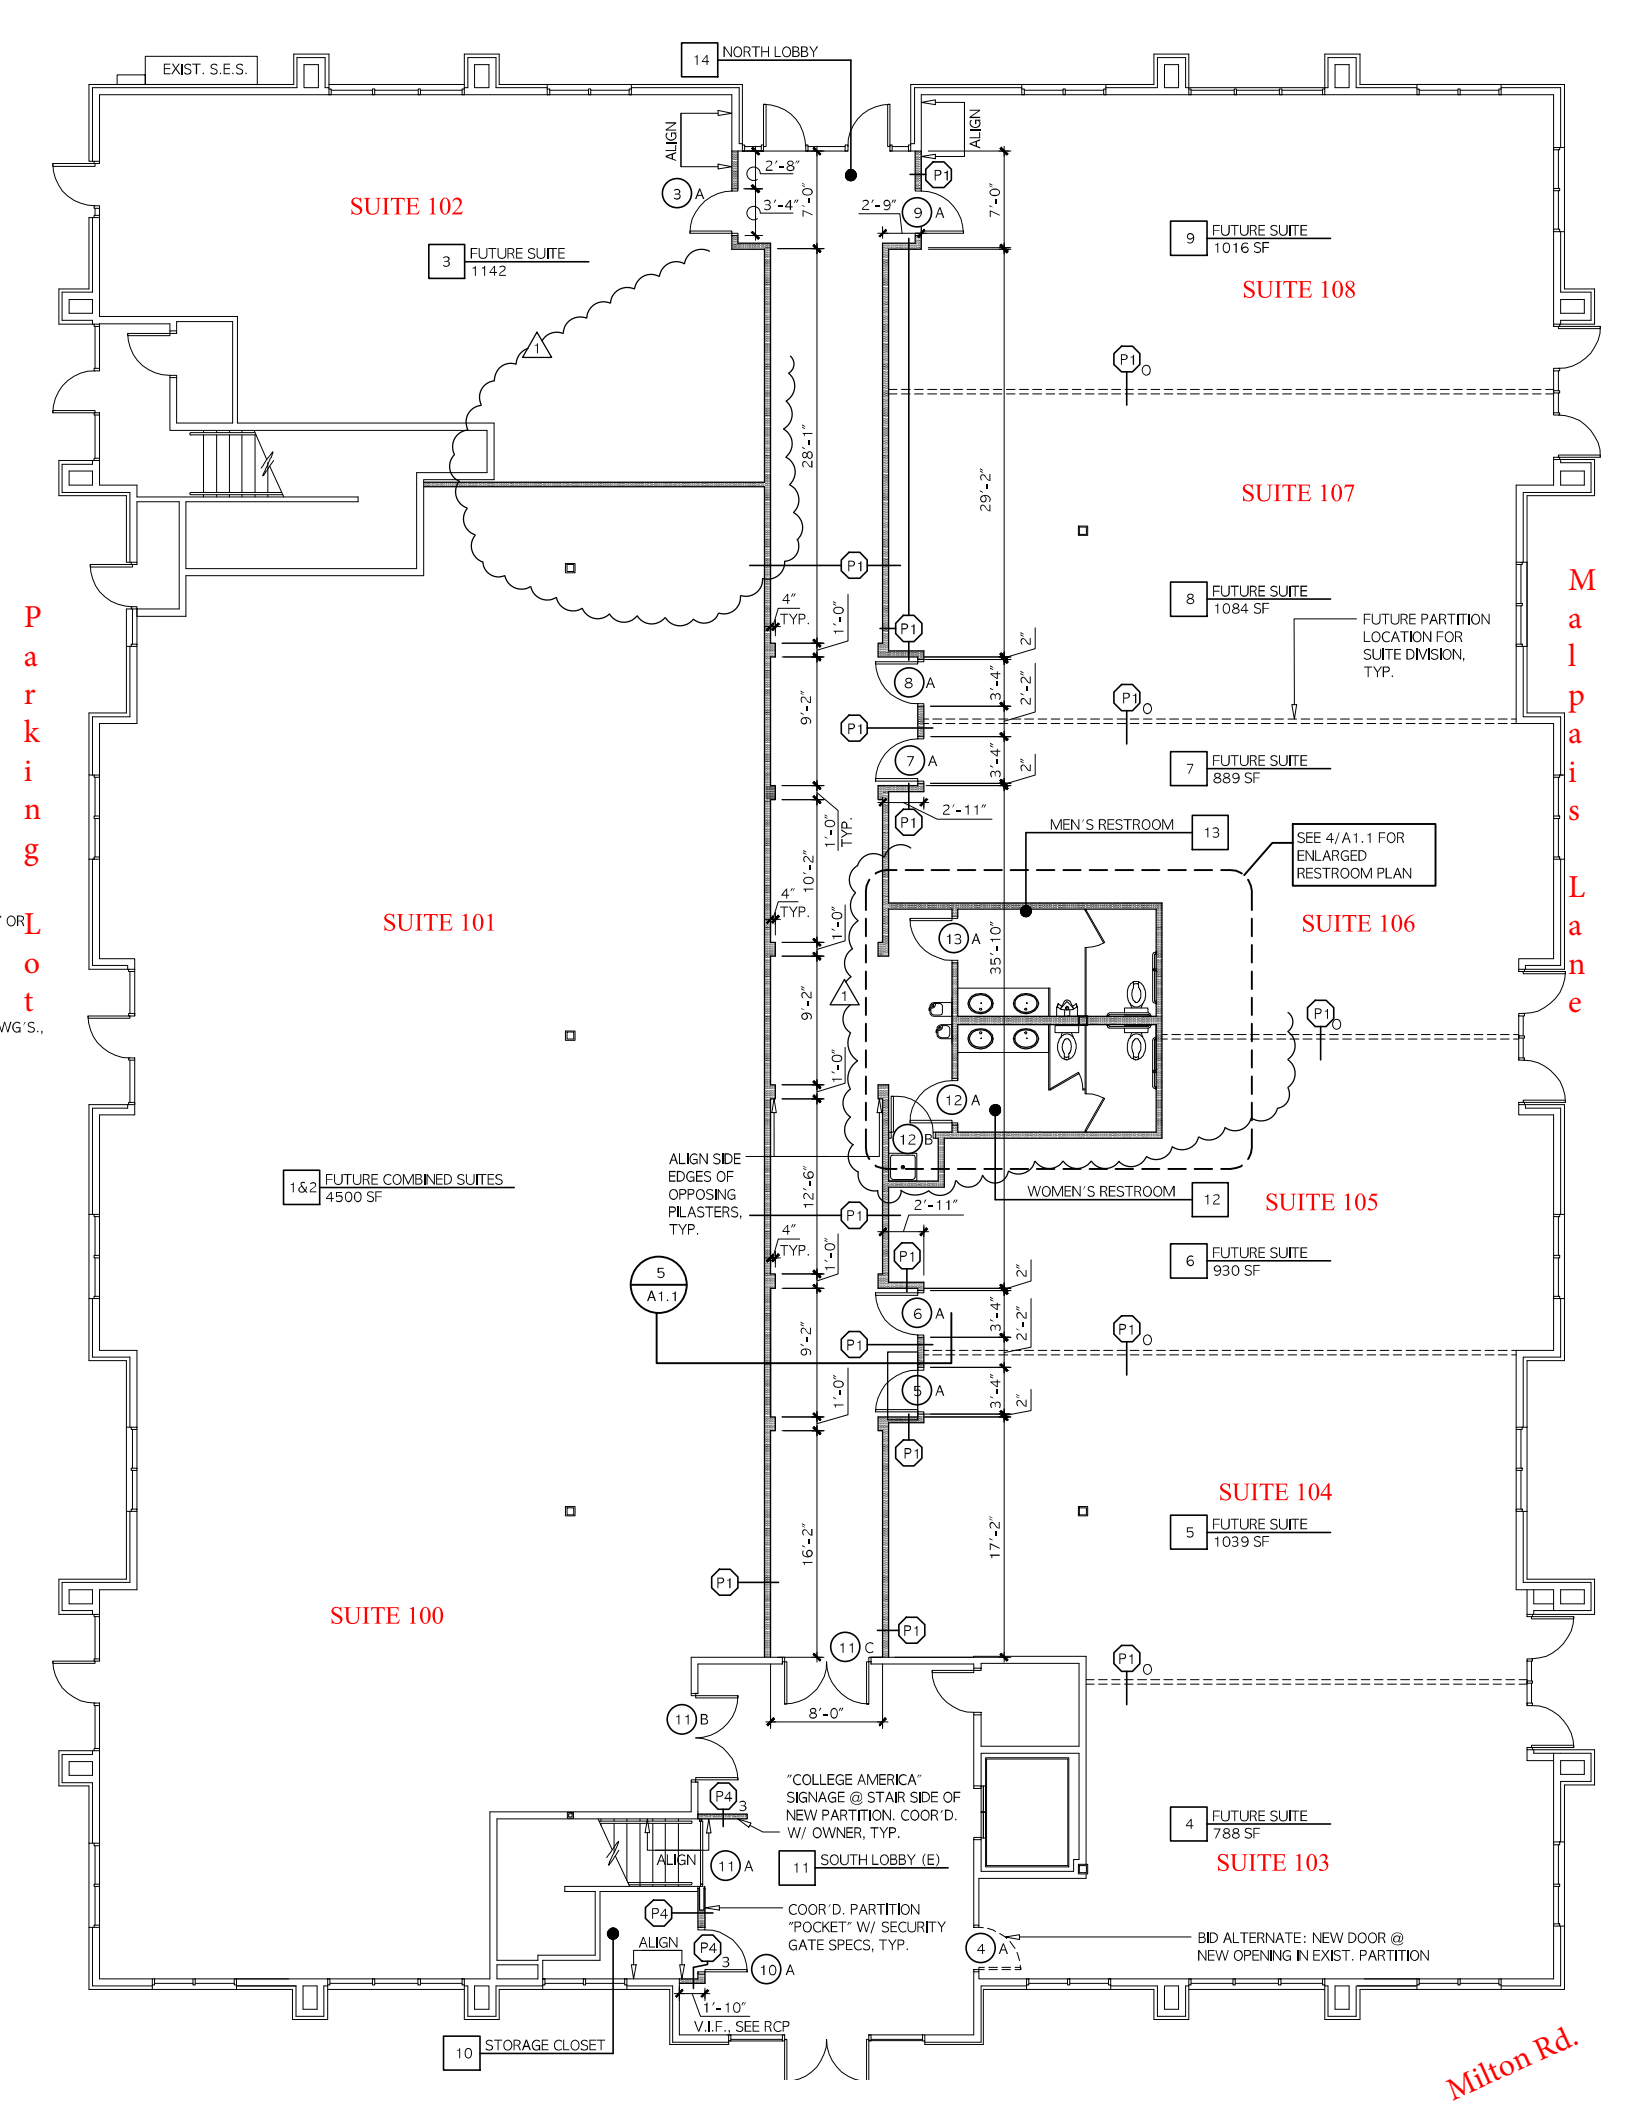
EXIST. S.E.S.
14 NORTH LOBBY
SUITE 102
3 FUTURE SUITE 1142
SUITE 108
9 FUTURE SUITE 1016 SF
SUITE 107
8 FUTURE SUITE 1084 SF
FUTURE PARTITION LOCATION FOR SUITE DIVISION, TYP.
7 FUTURE SUITE 889 SF
MEN'S RESTROOM 13
SEE 4/A1.1 FOR ENLARGED RESTROOM PLAN
SUITE 101
SUITE 106
1&2 FUTURE COMBINED SUITES 4500 SF
ALIGN SIDE EDGES OF OPPOSING PILASTERS, TYP.
WOMEN'S RESTROOM 12
SUITE 105
6 FUTURE SUITE 930 SF
5 A1.1
SUITE 104
5 FUTURE SUITE 1039 SF
SUITE 100
8'-0"
"COLLEGE AMERICA" SIGNAGE @ STAIR SIDE OF NEW PARTITION. COOR'D. W/ OWNER, TYP.
11 SOUTH LOBBY (E)
4 FUTURE SUITE 788 SF
SUITE 103
COOR'D. PARTITION "POCKET" W/ SECURITY GATE SPECS, TYP.
BID ALTERNATE: NEW DOOR @ NEW OPENING IN EXIST. PARTITION
1'-10" V.I.F., SEE RCP
10 STORAGE CLOSET
Parking Lot
Malpais Lane
Milton Rd.