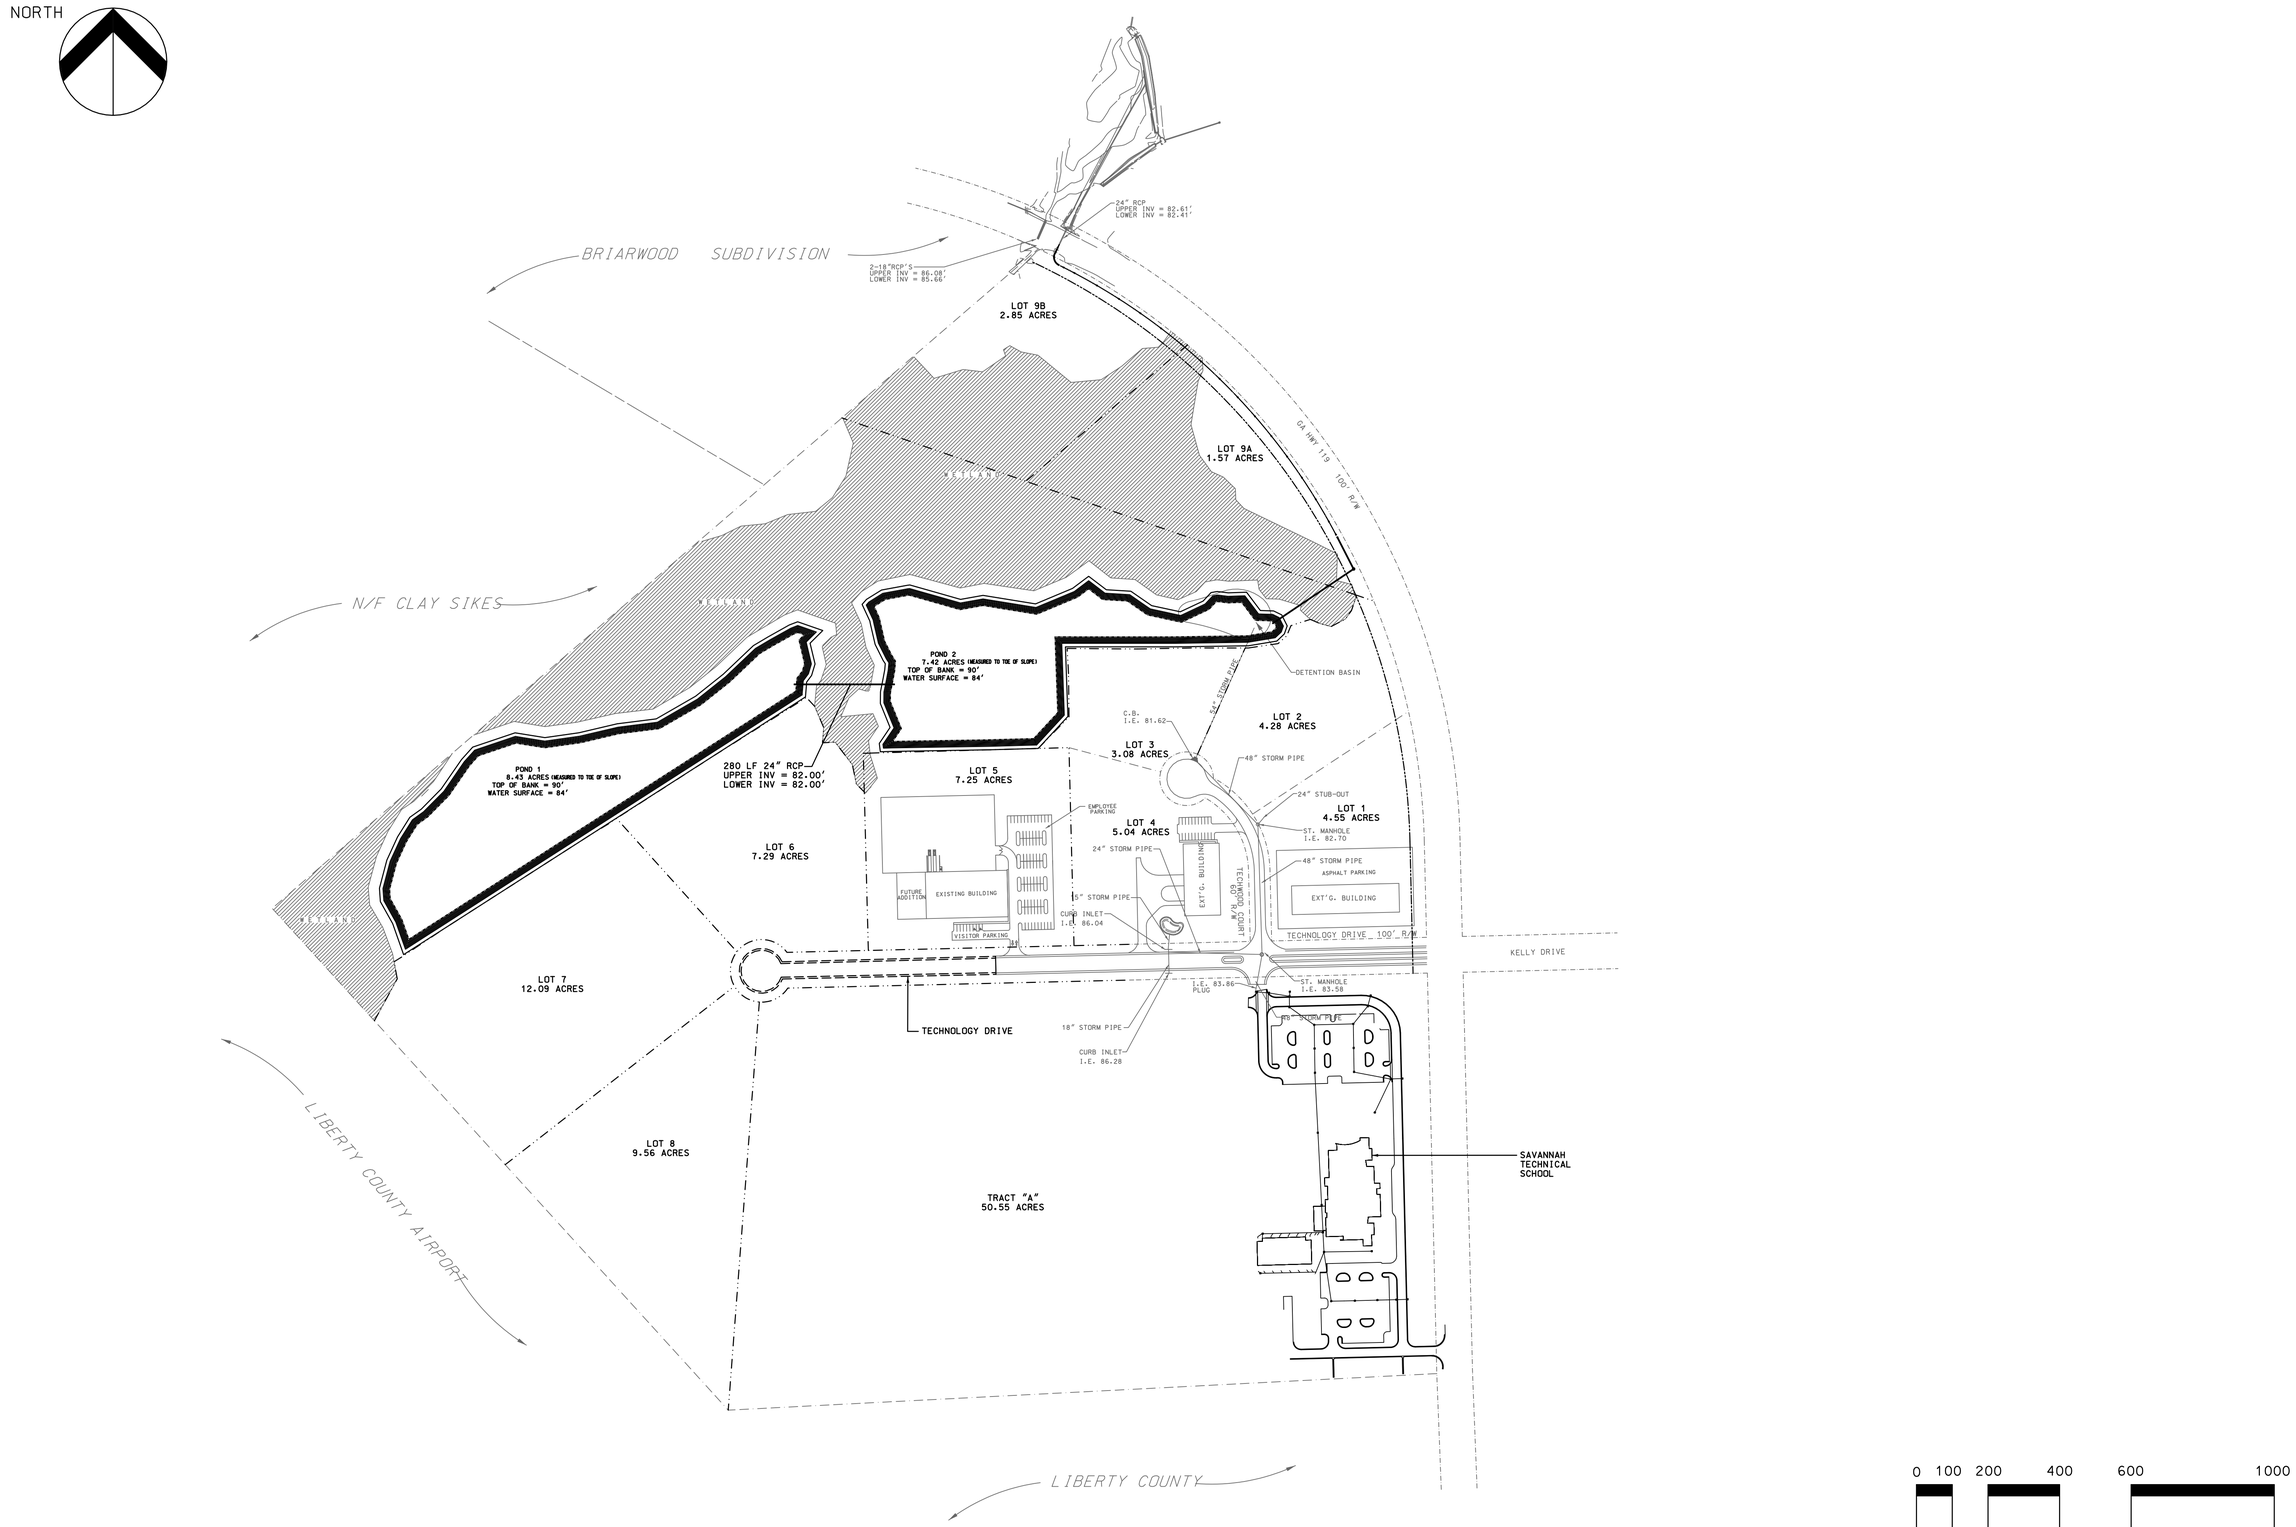

* © COPYRIGHT 1998 * ALL RIGHTS RESERVED * DRAWINGS MAY NOT BE REPRODUCED IN ANY FORM WITHOUT WRITTEN PERMISSION. *

GEORGIA REGISTERED No. 3343 PROFESSIONAL ENGINEER BENJAMIN E. GAY

HUSSEY, GAY, BELL & DEYOUNG, INC.
CONSULTING ENGINEERS

SAVANNAH, GA
2074 ANNAMERICA DRIVE
SAVANNAH, GEORGIA 31406
VOICE:(912)354-4626
FAX:(912)354-6754

COLUMBIA, SC MOUNT PLEASANT, SC
COLOR PARK STREET
COLUMBIA, SC 29201
VOICE:(803)799-0444
FAX:(803)799-1499

749 JOHNNIE DODDS BLVD. SUITE 1
MOUNT PLEASANT, SC 29464
VOICE:(843)849-7500
FAX:(843)849-7502

REVISIONS

DRAWN	DESIGNED	CHECKED
RP		BG

DATE: MAY, 2006

JOB # : XX

SCALE: 1" = 200'

Hinesville Airport Industrial Park

PREPARED FOR

Liberty County Developement Authority

Master Plan