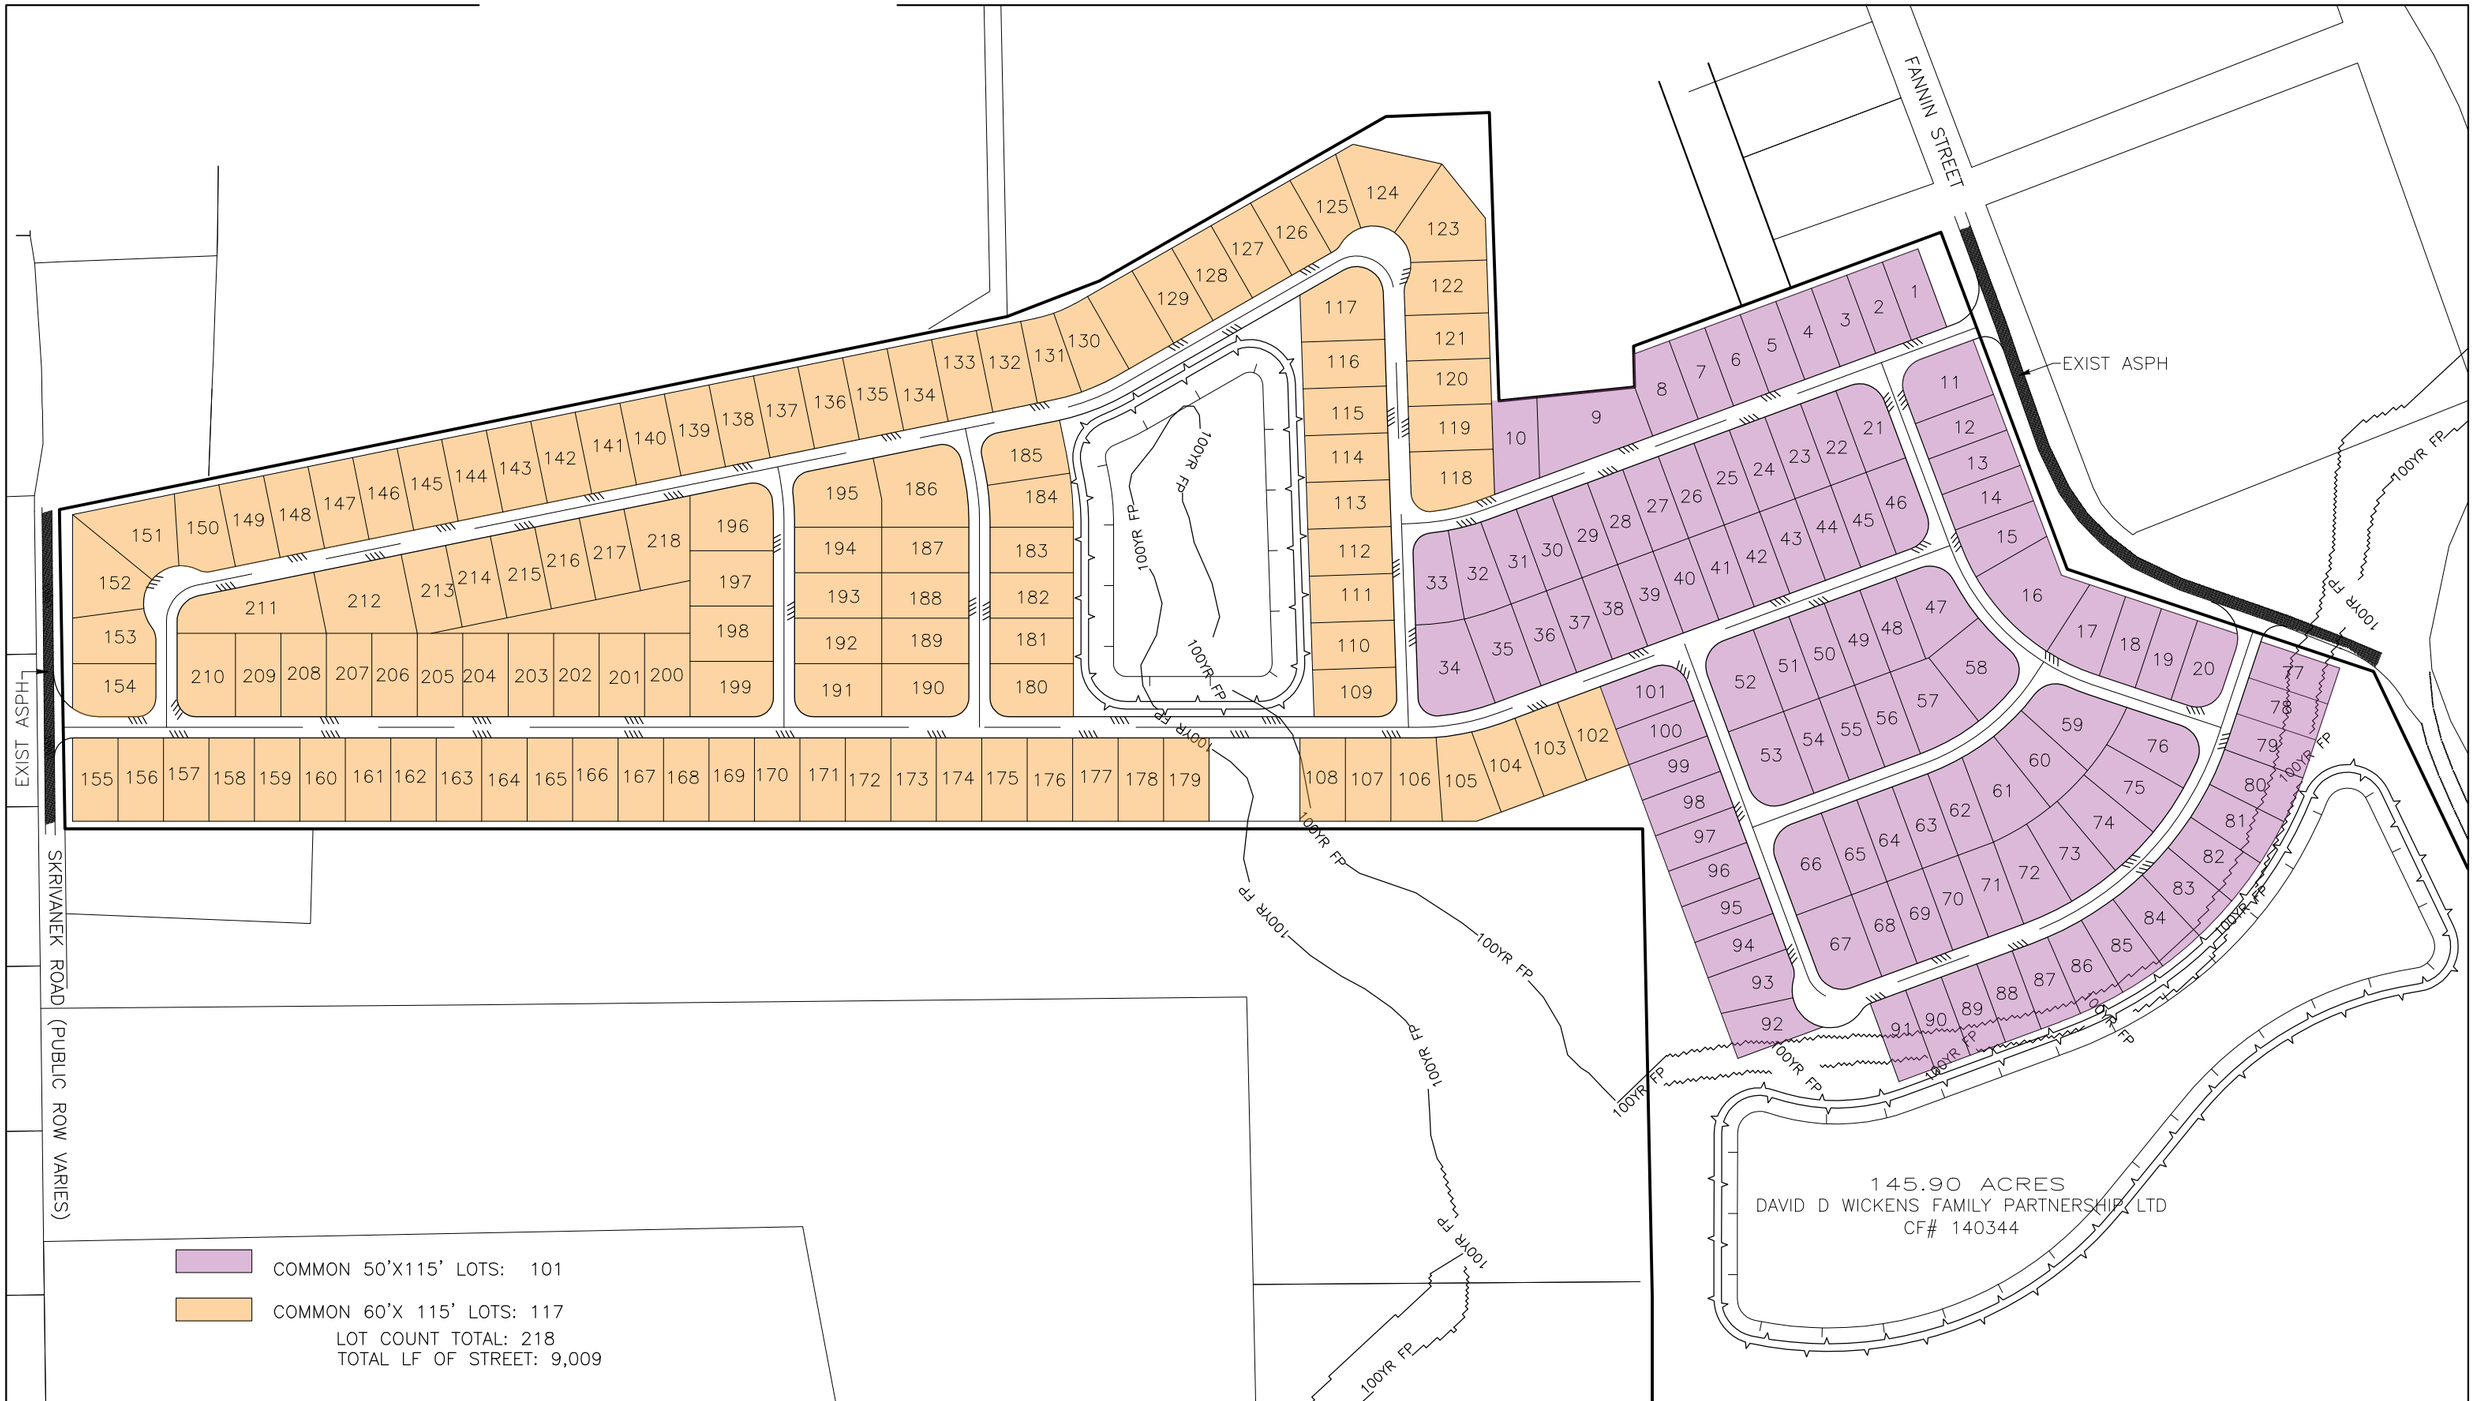


0 100 200
SCALE: 1" = 200'

| | |
|---|---|
| PROJECT NAME: | SAN FELIPE |
| PROJECT NUMBER: | 50421 |
| PREPARED FOR: | |
| DATE: | 11/21/2024 |

# EXHIBIT