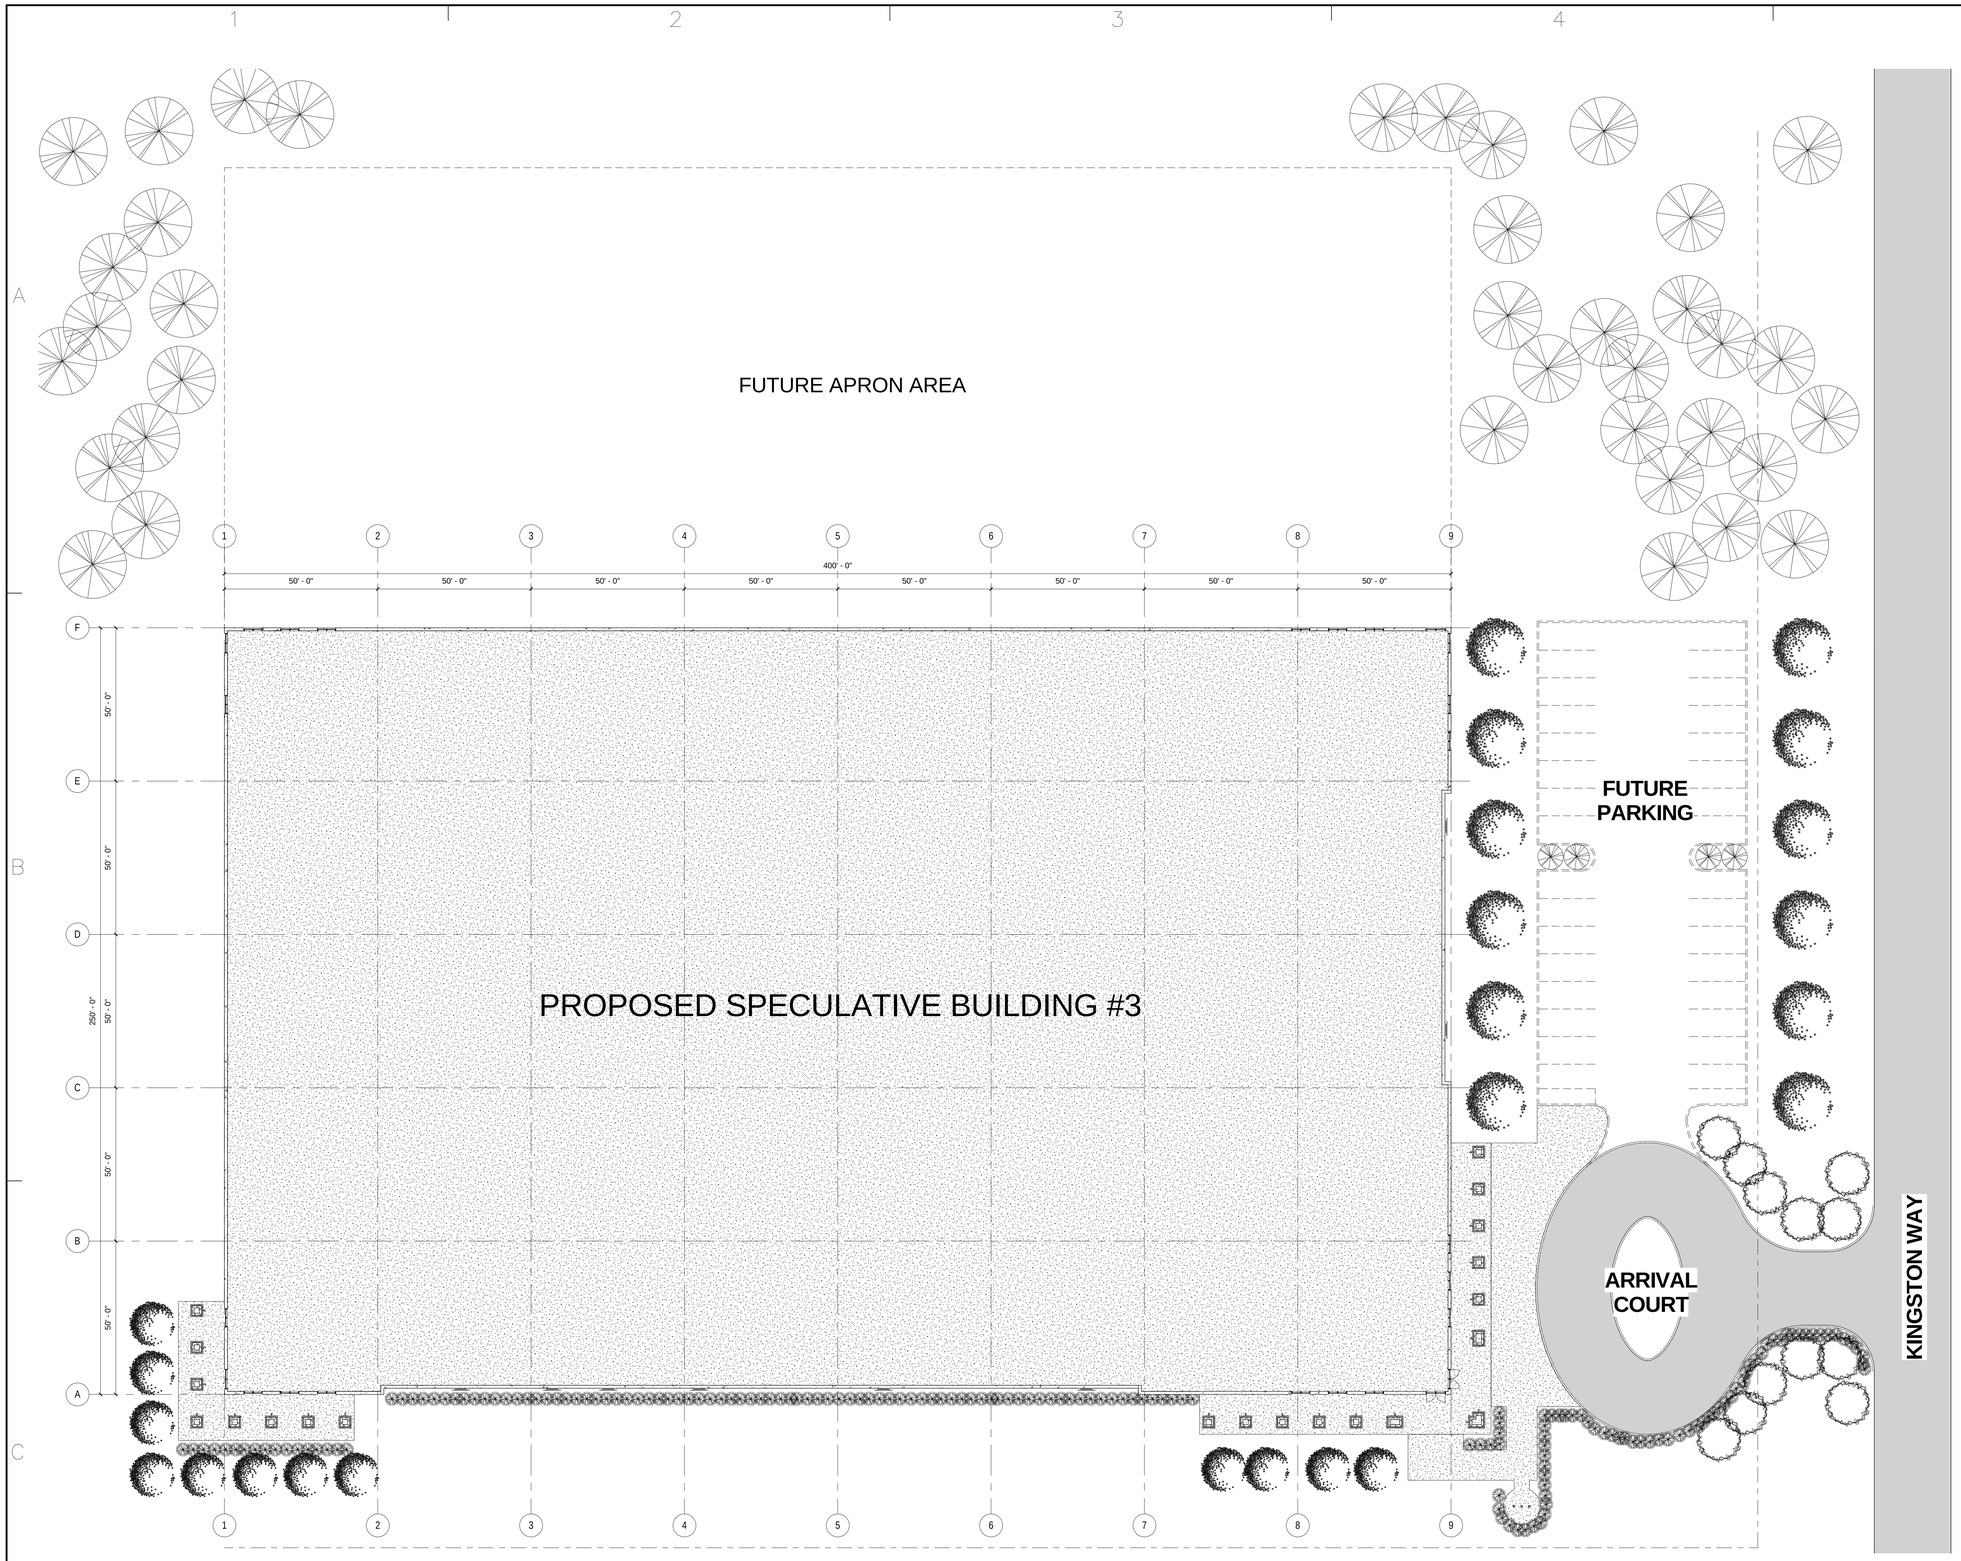

N
PROJECT

C1 PRELIMINARY ARCHITECTURAL SITE/ FLOOR PLAN
SCALE: 1" = 20'-0"

6/21/2013 4:15:28 PM

JMA architecture interiors planning

CONSULTANTS

REGISTRATION SEALS

TOOMBS COUNTY SPECULATIVE BUILDING #3

US HIGHWAY 1 TOOMBS COUNTY GEORGIA

TOOMBS COUNTY DEVELOPMENT AUTHORITY

2805 EAST FIRST STREET VIDALIA GEORGIA 30474

Mark	DATE	DESCRIPTION

PROJECT NO: 31301
DRAWN BY: Author
CHK'D BY: Checker

COPYRIGHT: This drawing is the property of JMA Architecture and is not to be reproduced or copied in whole or in part. It is only to be used for the project and site specifically identified herein and is not to be used on any other project. It is to be returned upon request.

© JMA Architecture, Inc.

DISCLAIMER: Scales as stated hereon are valid on the original drawing, the dimensions of which are 30 x 42 inches. These scales noted hereon are hereby by the ratio of overall sheet dimensions of the print to corresponding dimensions of the original drawing.

SHEET TITLE

ARCHITECTURAL FLOOR PLAN

A101.1

FILE NAME:F:\JMA Project Folder\31301 Toombs Co. Industrial Park Spec Bldg. #3\Drawings\Revit Projects\TOOMBS COUNTY SPEC BDLG 3 6-17-13(Recovery).rvt

NOT RELEASED FOR CONSTRUCTION UNTIL DATED AND SEALED. DATED: _____ INITIALED _____