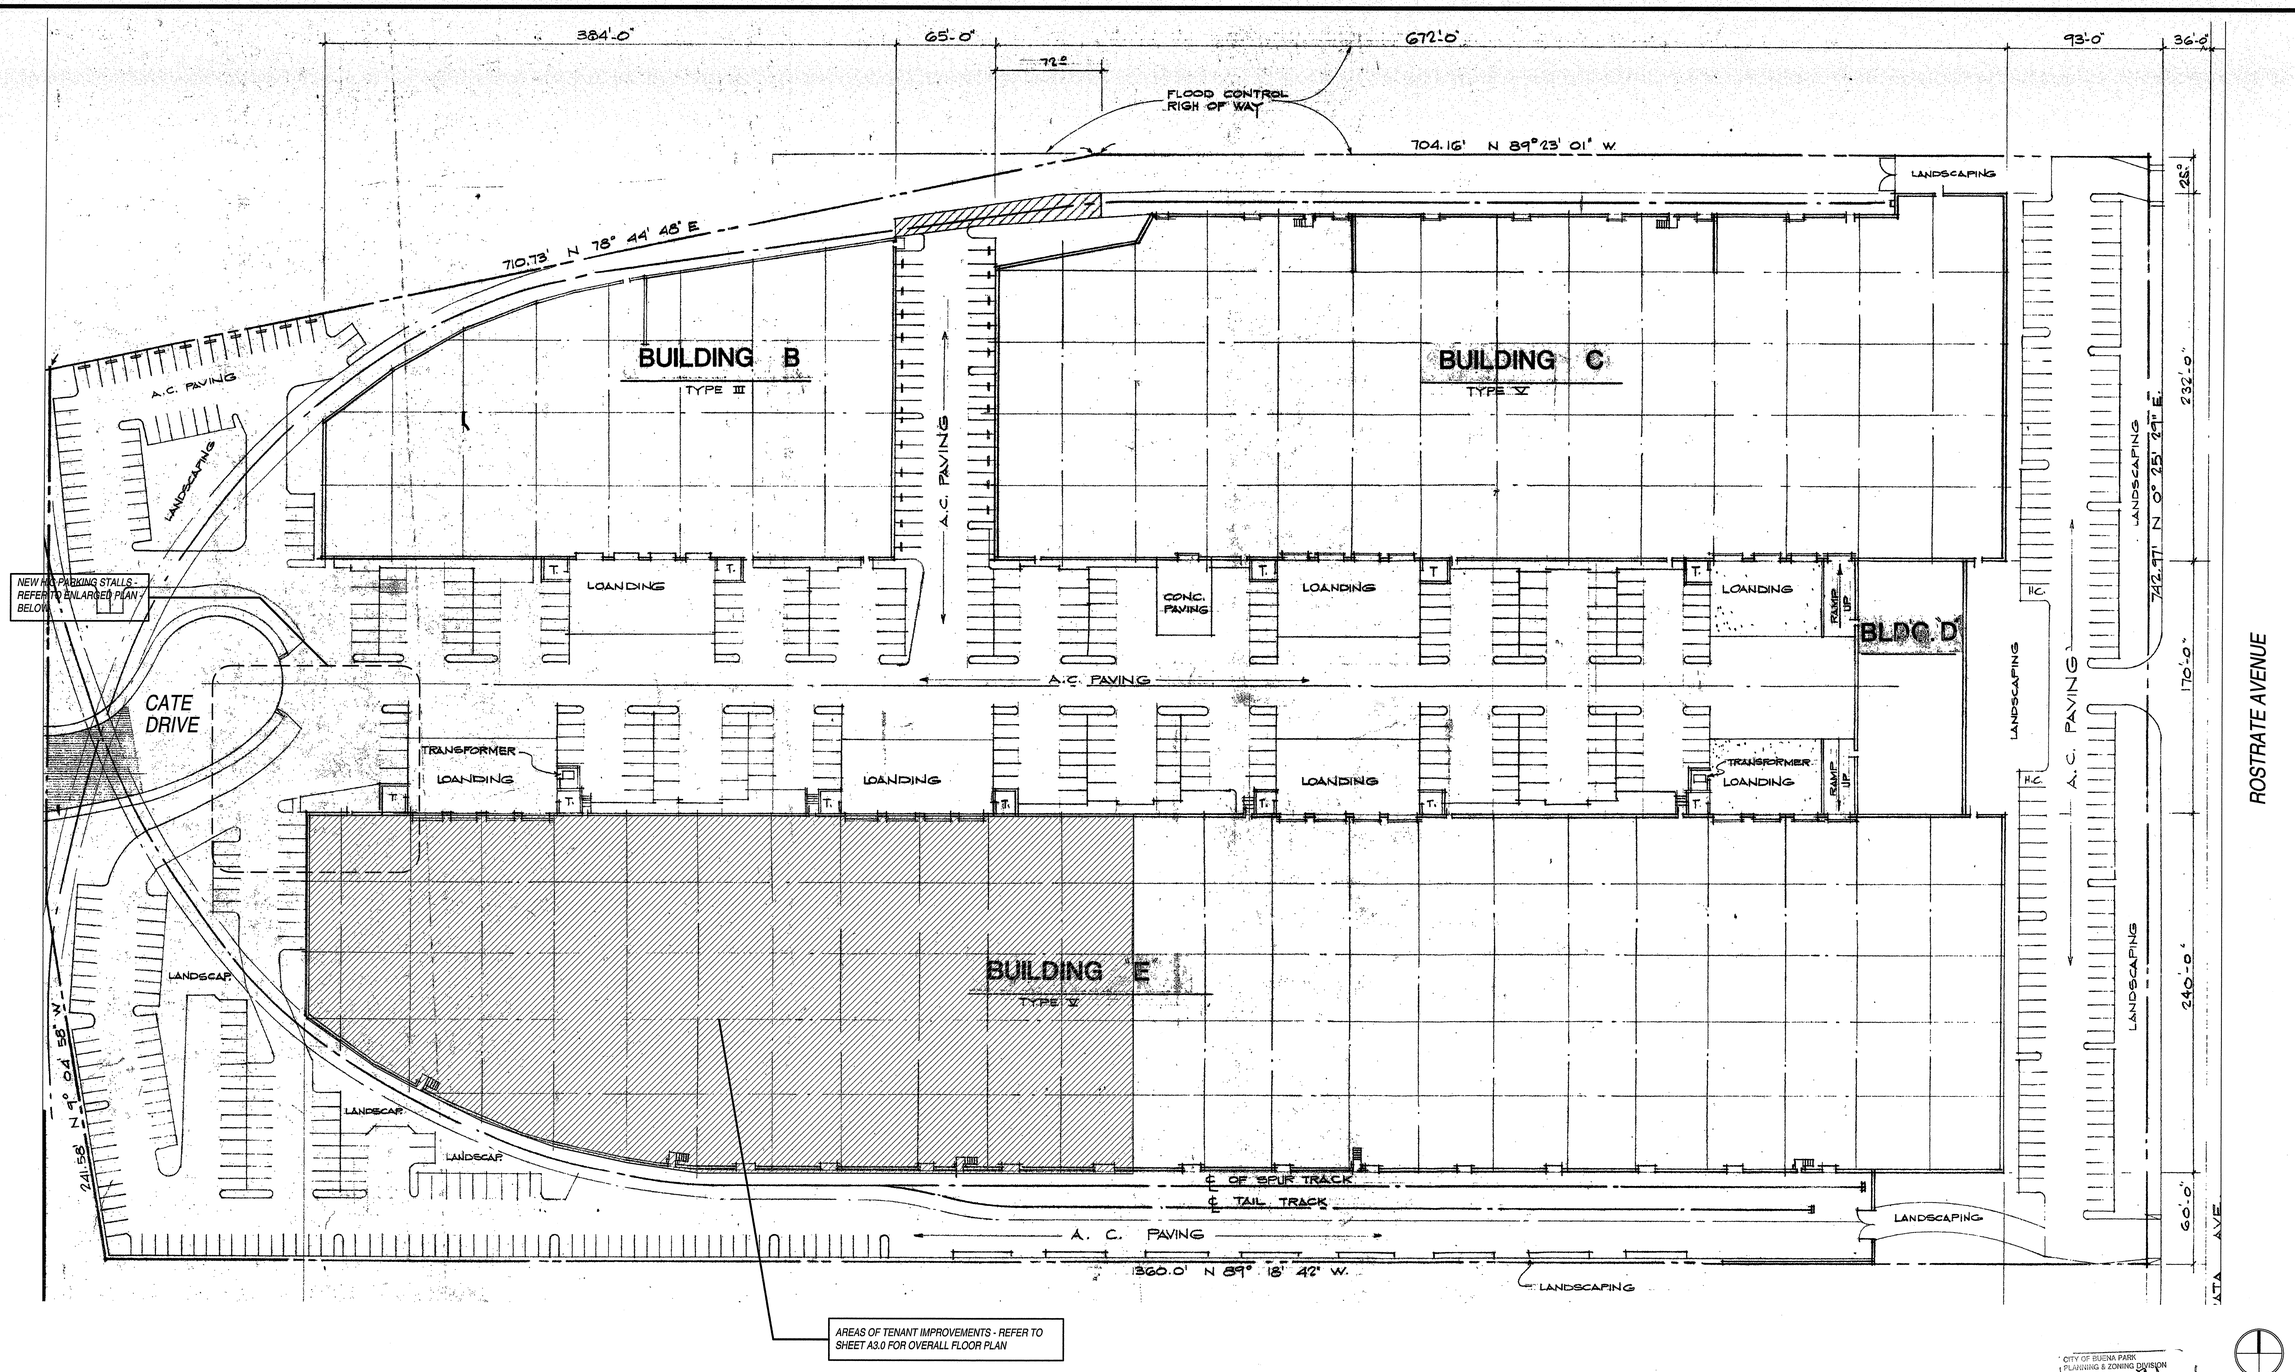

Existing Site Plan (Reference Only)

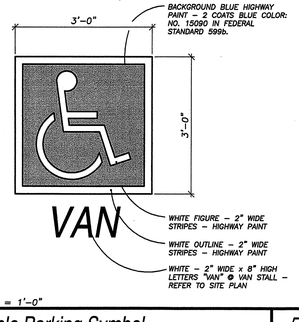

SCALE : 3/4" = 1'-0"

Accessible Parking Symbol D02A03AE 5

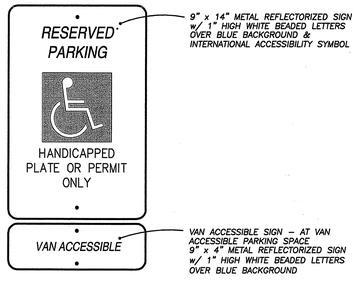

SCALE : 3" = 1'-0"

Accessible Parking Stall Sign D02A08AB 4

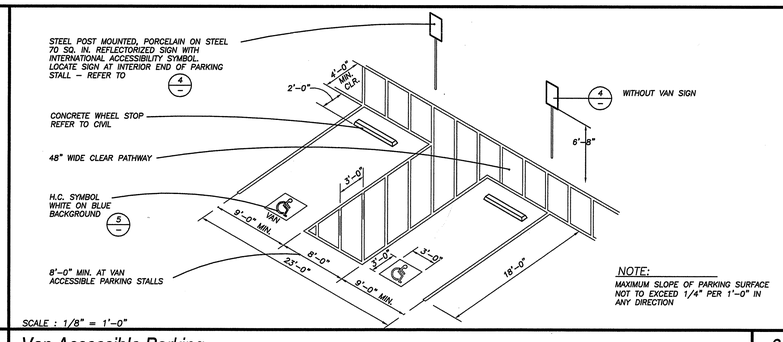

SCALE : 1/8" = 1'-0"

Van Accessible Parking D02E13CJ 3

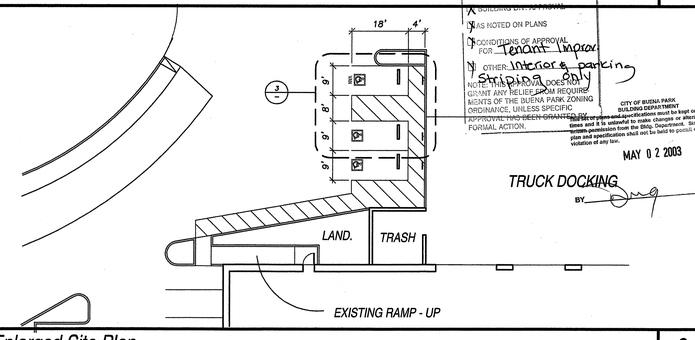

Partial Enlarged Site Plan SCALE : NONE 2

CITY OF BUENA PARK
PLANNING & ZONING DIVISION
APPROVED BY
DATE 5-2-03
APPROVAL SUBJECT TO:
AS NOTED ON PLANS
CONDITIONS OF APPROVAL
FOR Tenant Improv.
OTHER Interior & parking Striping Only
NOTE: THIS APPROVAL DOES NOT GRANT ANY RELIEF FROM REQUIREMENTS OF THE BUENA PARK ZONING ORDINANCE, UNLESS SPECIFIC APPROVAL HAS BEEN GRANTED BY FORMAL ACTION.

CITY OF BUENA PARK
BUILDING DEPARTMENT
The approved plans and specifications must be kept on the job site at all times and it is unlawful to make changes or deviations therefrom without permission from the Bldg. Department. Issuance of a permit or approval of plans and specification shall not be held to permit or approve the violation of any law.

MAY 0 2 2003

BY

SCALE : NONE 1

Revisions
1
2
3
4
5
6
7

These drawings are the property and copyright of Fredrick Robert Associates, Inc. and shall not be used for any other work except by agreement with Fredrick Robert Associates, Inc. ©

Seal

Fredrick Robert Associates, Inc.
Architecture and Planning
555 North Parkcenter Drive - Suite 100, Santa Ana, CA 92705-3321
(714) 664-0555 Fax (714) 664-0088 www.FRA-INC.com

Consultant:

Project:
Beer Wine & Sprites
Tenant Improvement
7201 Cate Drive
Buena Park, California

Sheet Title:
Existing Site Plan for Reference Only

Dwg Plot Scale: 1=1
Drawn:
Date: 5/1/03
Filename: A2-0
Project No. 03267
Sheet No. A2.0 of