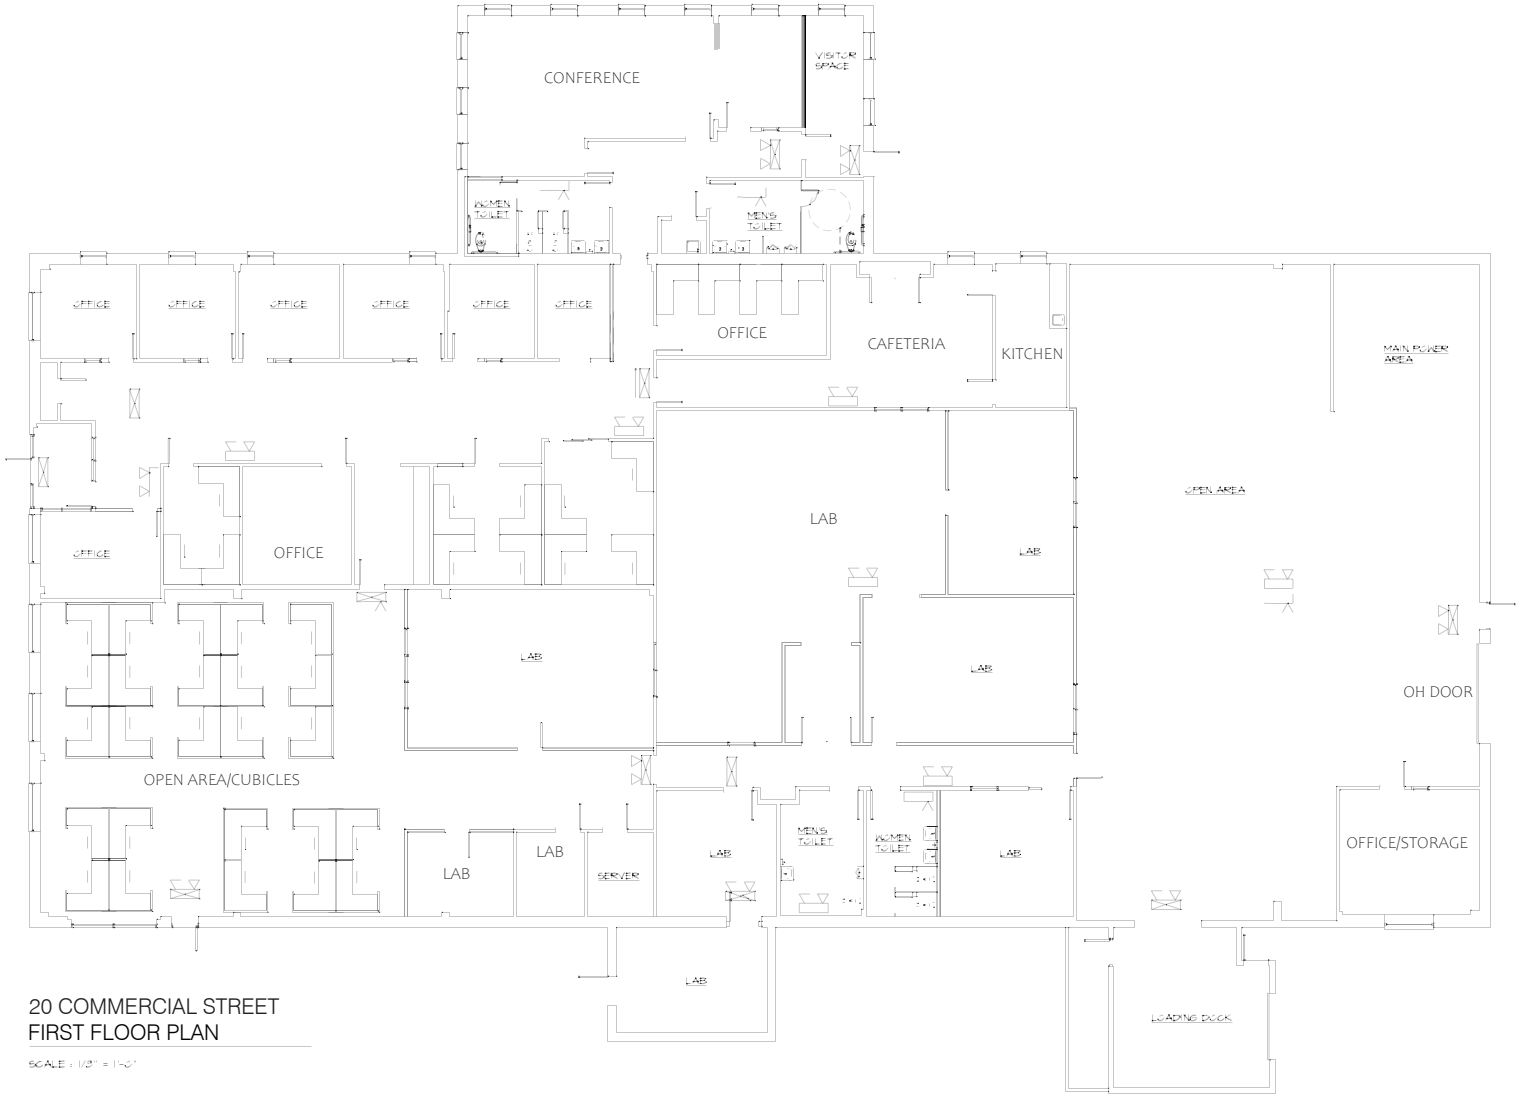

20 COMMERCIAL STREET
FIRST FLOOR PLAN

SCALE : 1/3" = 1'-0"

20 COMMERCIAL STREET
BRANFORD, CT

REVISIONS	NO.	DATE

TITLE:	
JOB NO:	
DATE:	10/6/2023
SCALE:	AS NOTED

A-1

DRAWING NO.