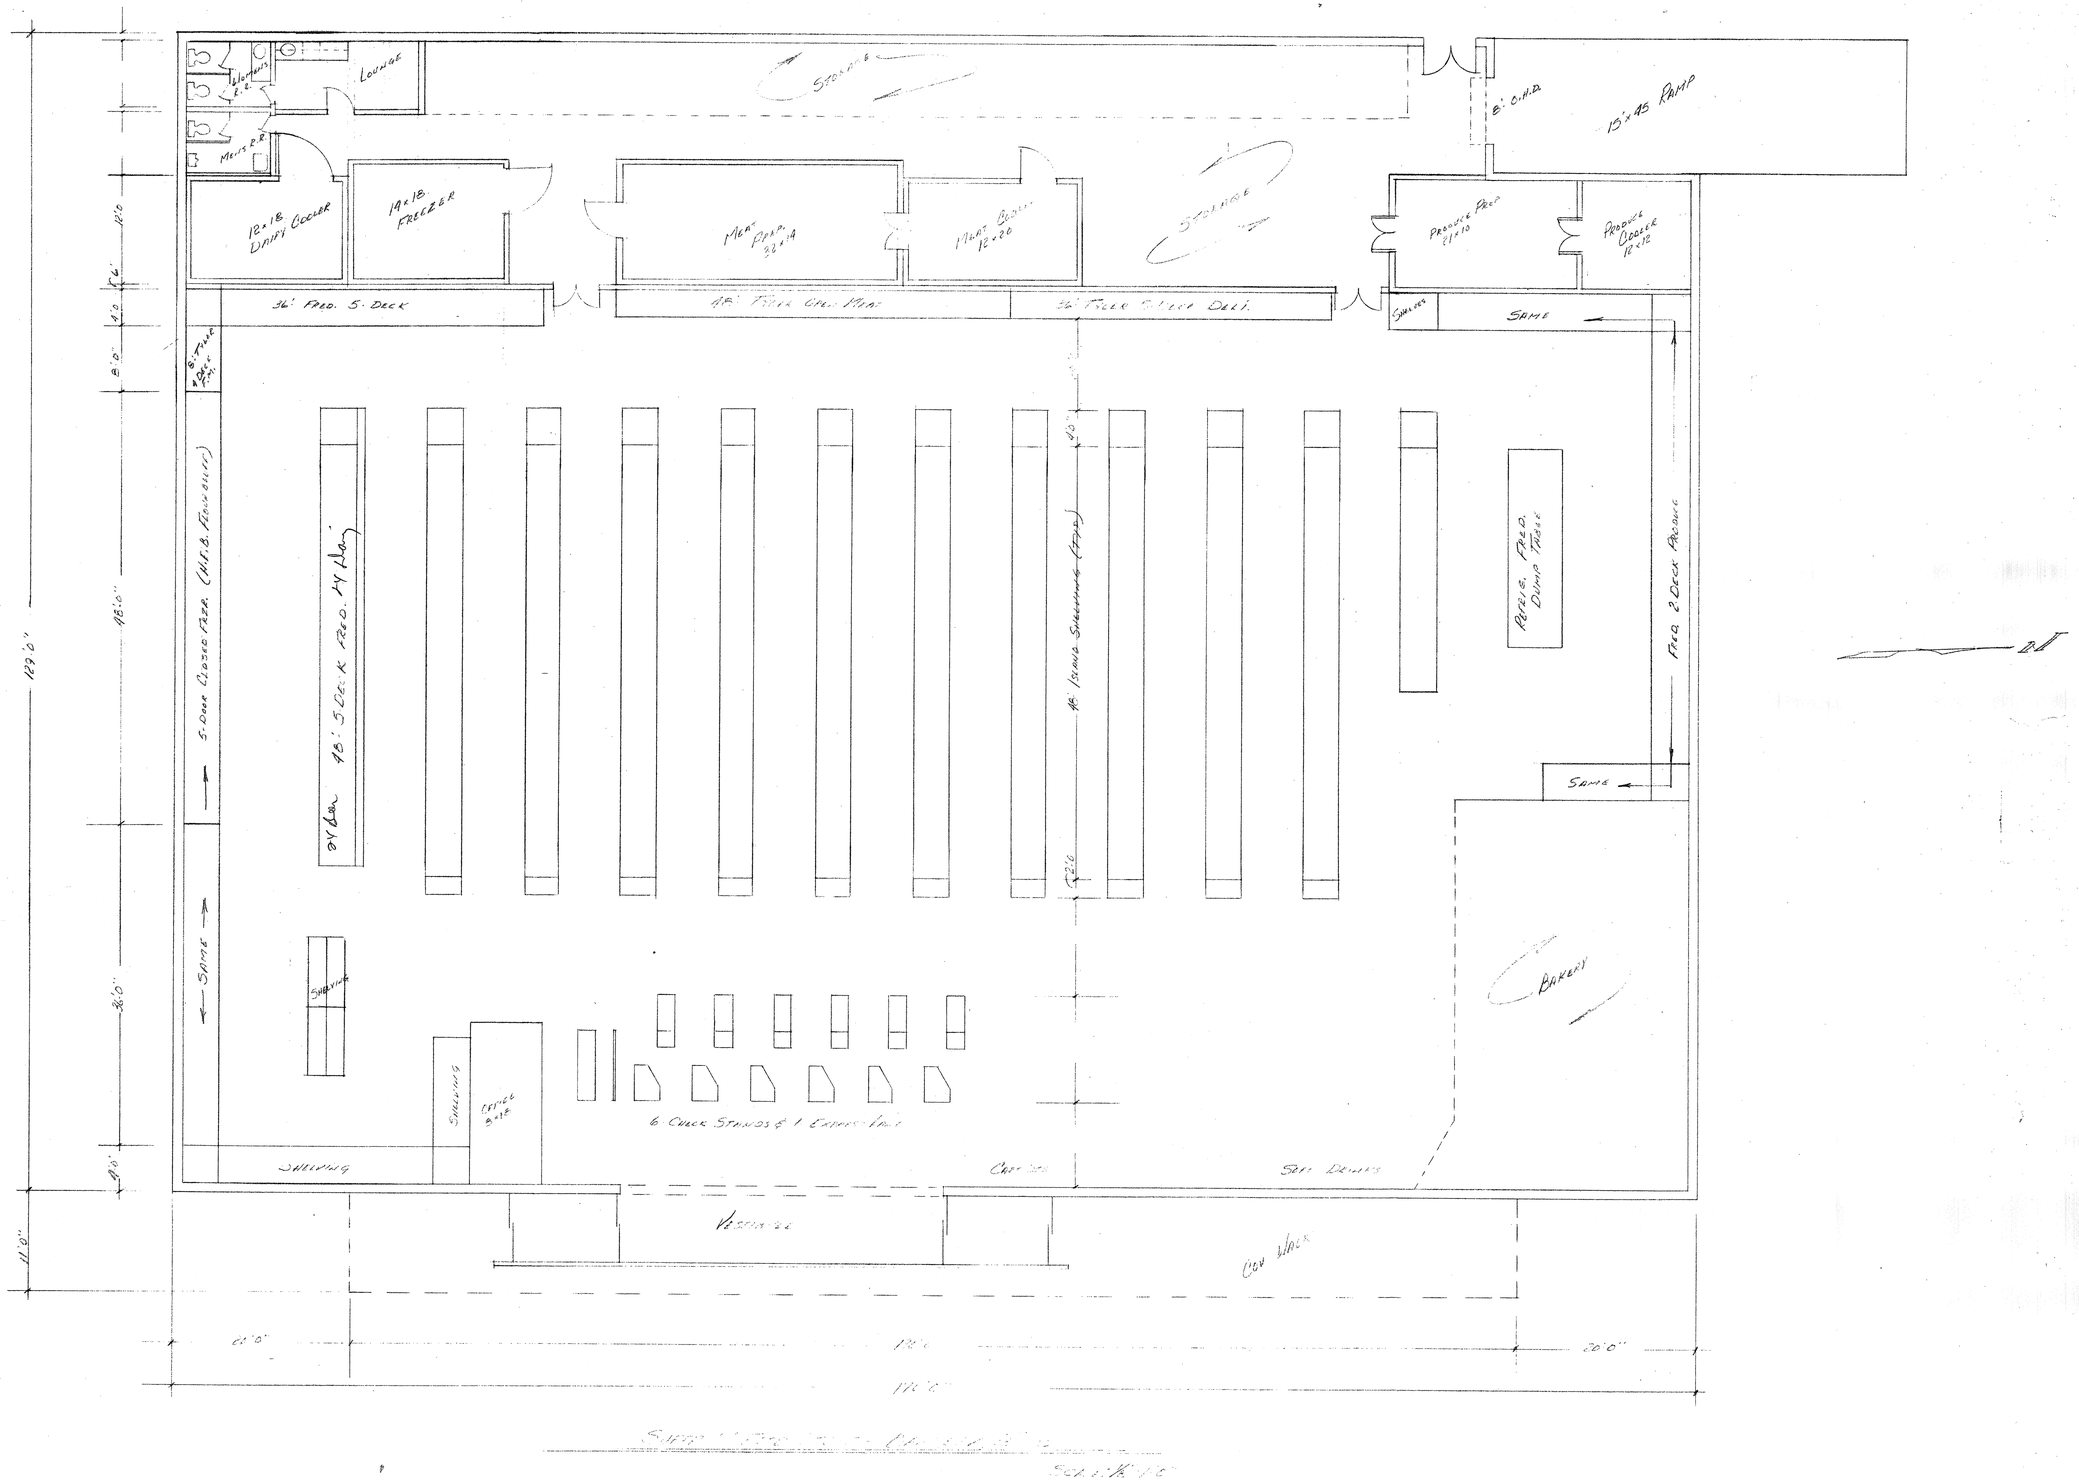
Lounge
Women's R.R.
Men's R.R.
Storage
8' O.H.D.
15'x45' Ramp
12'x18' Dairy Cooler
14'x18' Freezer
Meat Prep. 22'x14'
Meat Cooler 12'x20'
Storage
Produce Prep 21'x10'
Produce Cooler 12'x12'
36' Freo. 5-Deck
48' Frozen Chest Meat
36' Frozen Chest Deli.
Shelves
Same
8' Tilt Door
5-Door Closed Freo. (M.F.D. Frozen Meat)
48' 5-Deck Freo. Fruit
48' Island Steering (Frozen)
Produce Freo. Dump Table
Freo. 2-Deck Produce
Same
Same
Shelving
Shelving
Office & Lite
6 Check Stands & 1 Express Line
Shelving
Check Out
Soft Drinks
Bakery
Vestibule
Can Wines
129'0"
18'0"
36'0"
8'0"
4'0"
6'0"
12'0"
11'0"
6'0"
172'0"
20'0"
172'0"
Sidewalk