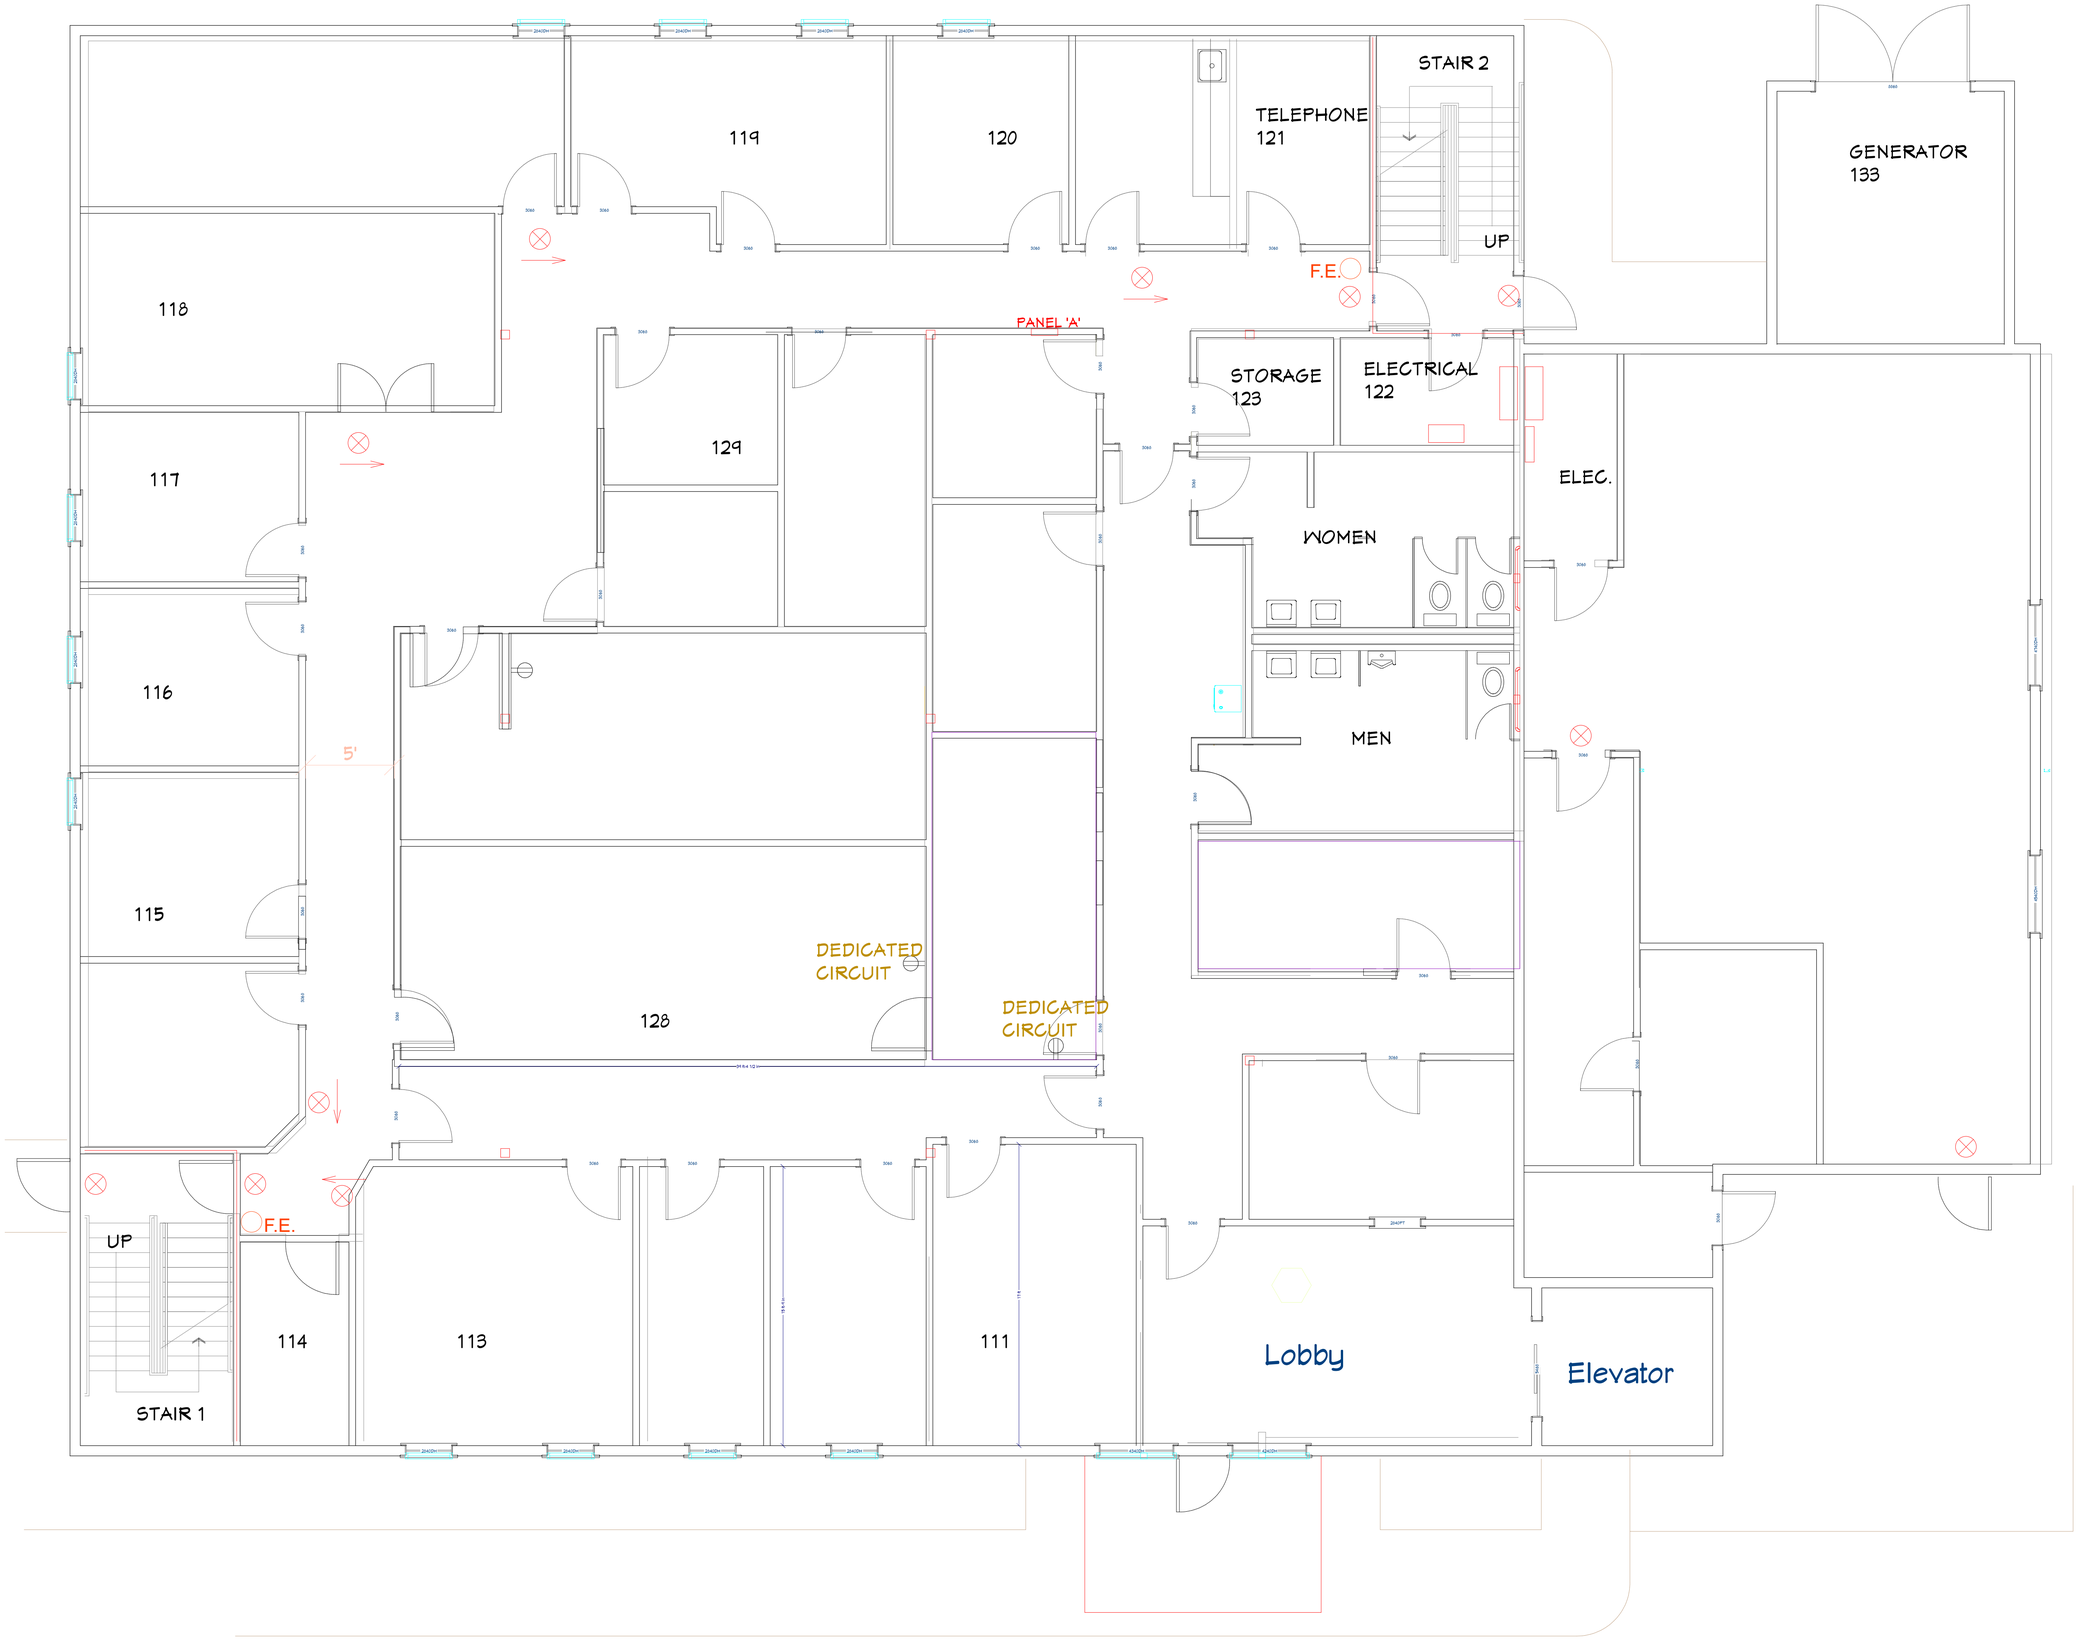
STAIR 2
TELEPHONE
121
119
120
GENERATOR
133
118
UP
F.E.
PANEL 'A'
STORAGE
123
ELECTRICAL
122
129
ELEC.
117
WOMEN
116
MEN
5'
115
DEDICATED
CIRCUIT
128
DEDICATED
CIRCUIT
UP
F.E.
114
113
111
Lobby
Elevator
STAIR 1

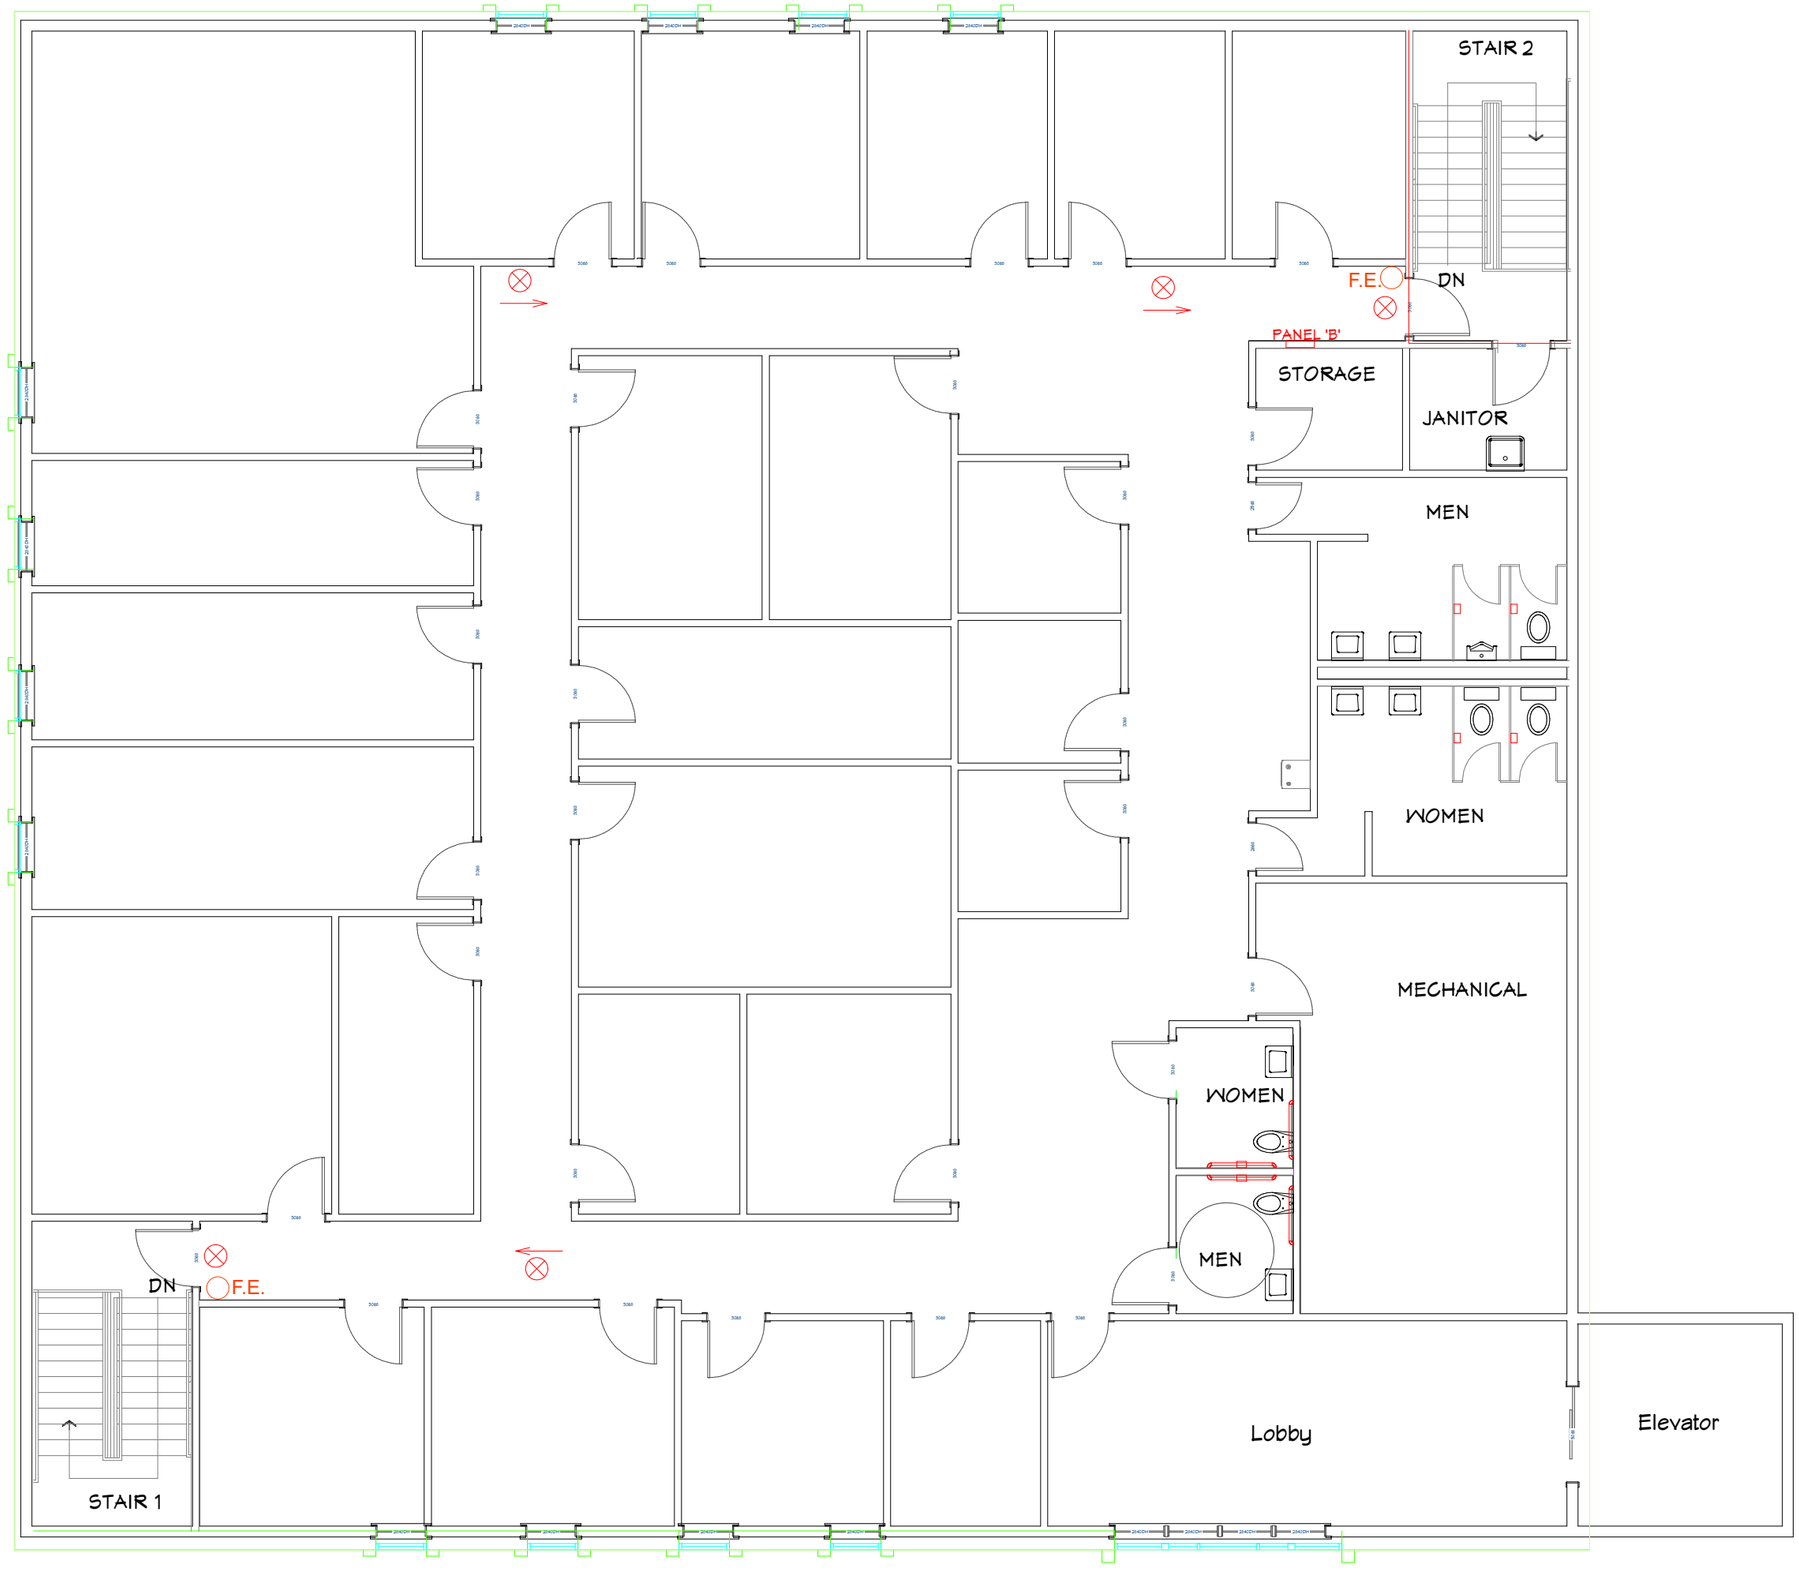
STAIR 2
F.E.
DN
PANEL 'B'
STORAGE
JANITOR
MEN
WOMEN
MECHANICAL
WOMEN
MEN
DN
F.E.
STAIR 1
Lobby
Elevator