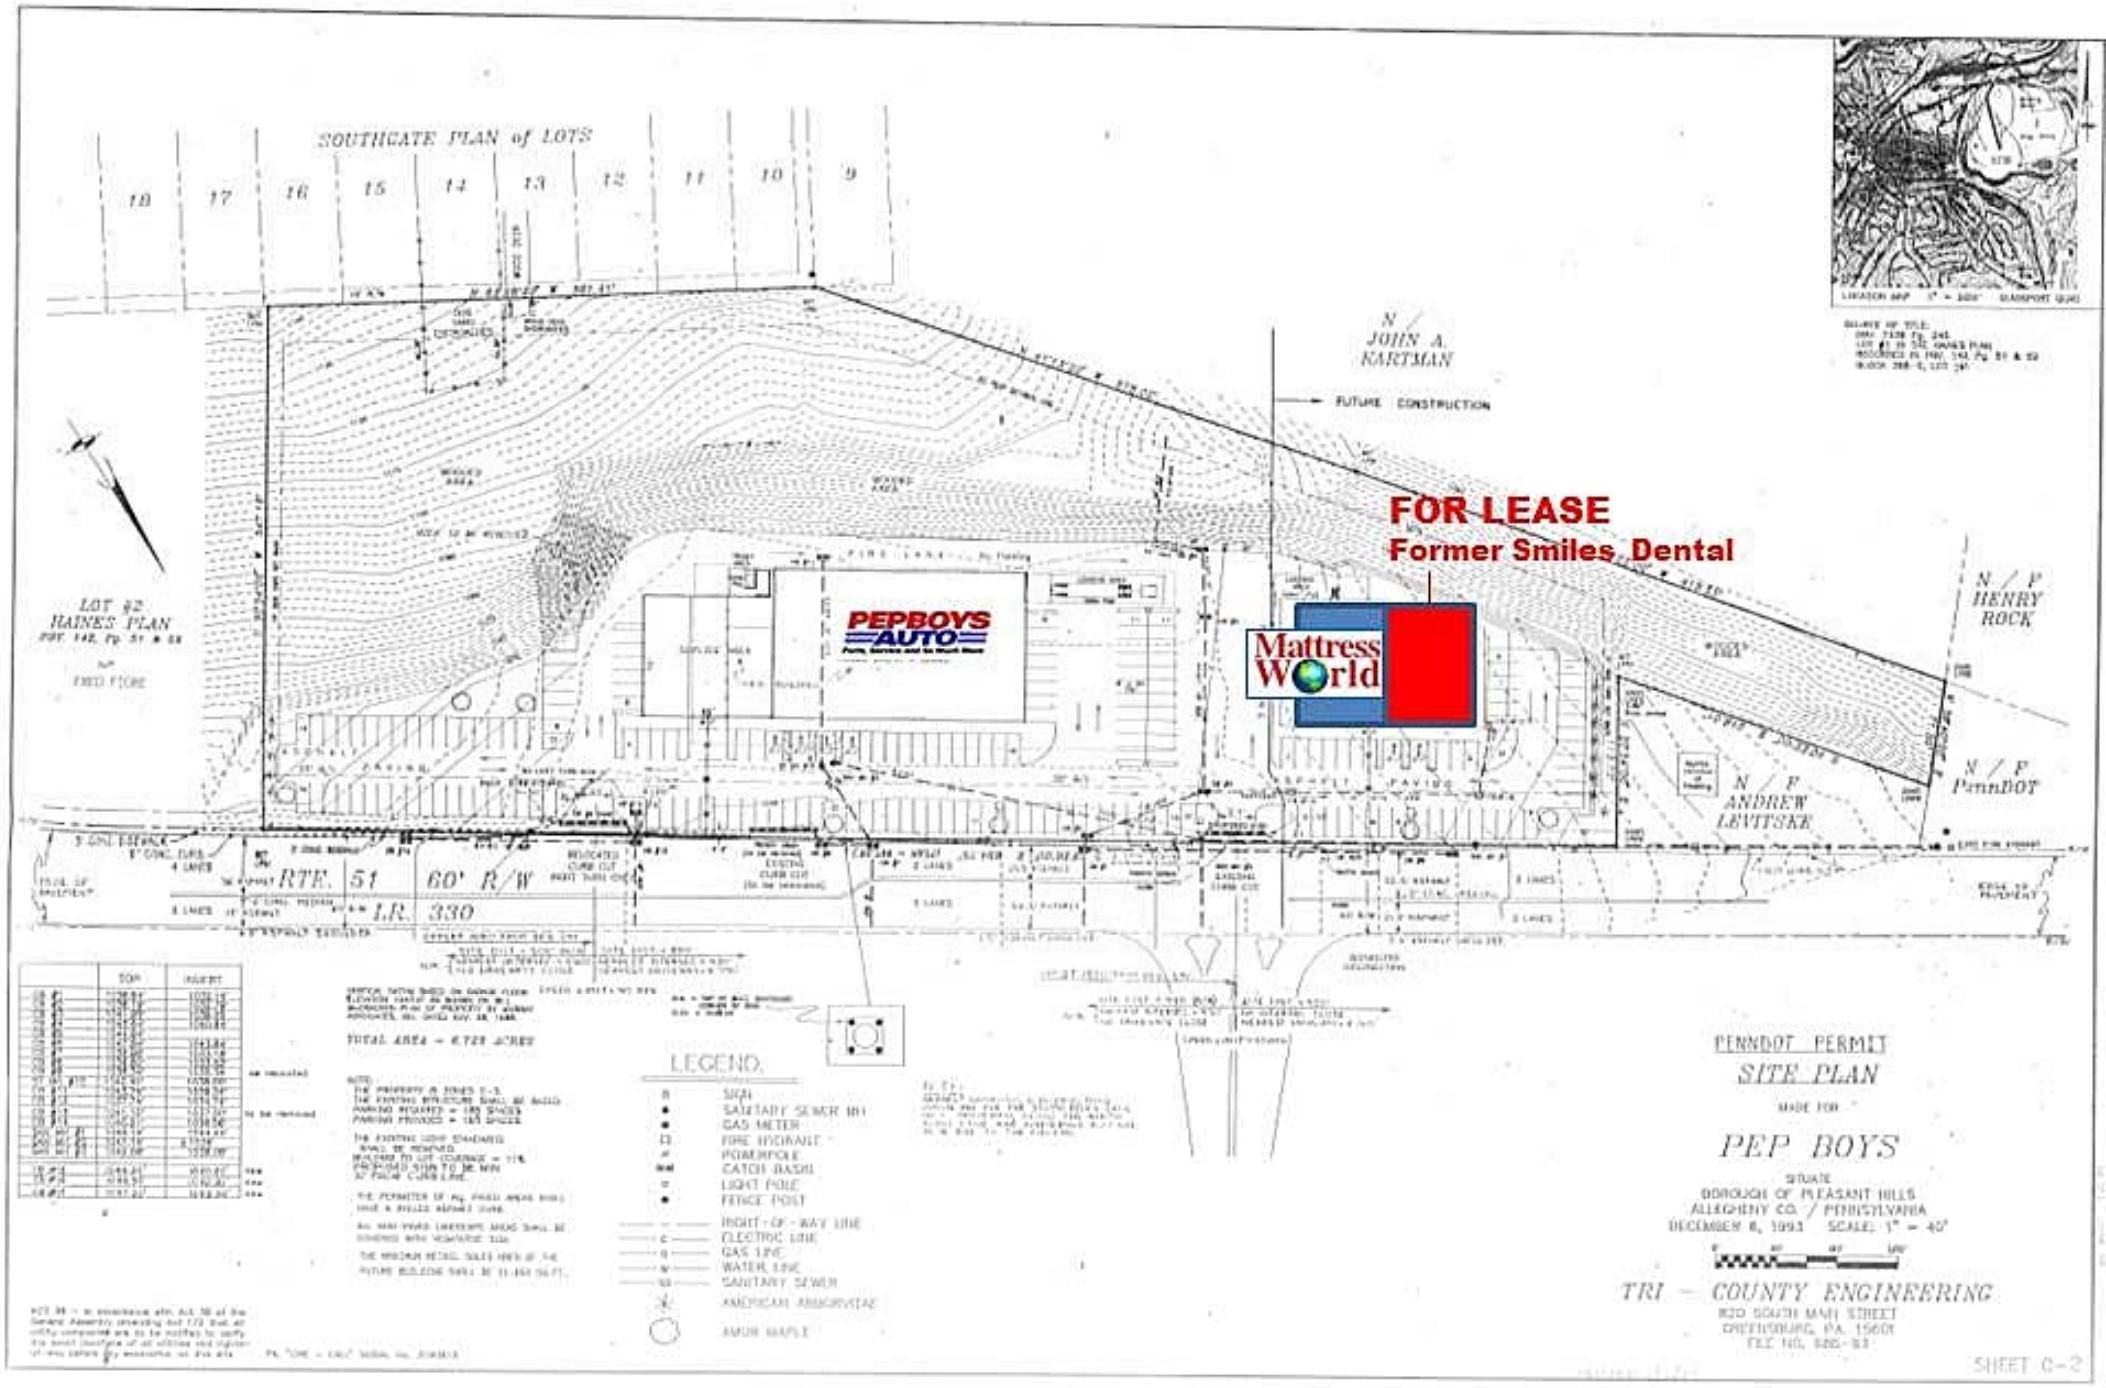
SOUTHGATE PLAN of LOTS
18
17
16
15
14
13
12
11
10
9
N / JOHN A. KARTMAN
FUTURE CONSTRUCTION
FOR LEASE
Former Smiles Dental
PEPBOYS AUTO
Mattress World
LOT #2 HAINES PLAN
N / P HENRY ROCK
N / F ANDREW LEVITSKE
N / F PennDOT
RTE. 51
60' R/W
L.R. 330
LEGEND
SIGN
SANITARY SEWER MH
GAS METER
FIRE HYDRANT
POWERPOLE
CATCH BASIN
LIGHT POLE
FENCE POST
RIGHT-OF-WAY LINE
ELECTRIC LINE
GAS LINE
WATER LINE
SANITARY SEWER
AMERICAN ARBORVITAE
AMUR MAPLE
PENNDOT PERMIT
SITE PLAN
MADE FOR
PEP BOYS
SITUATE
BOROUGH OF PLEASANT HILLS
ALLEGHENY CO. / PENNSYLVANIA
DECEMBER 6, 1993 SCALE: 1" = 40'
TRI - COUNTY ENGINEERING
820 SOUTH MAIN STREET
CRAFTSBURG, PA. 15601
SHEET C-2