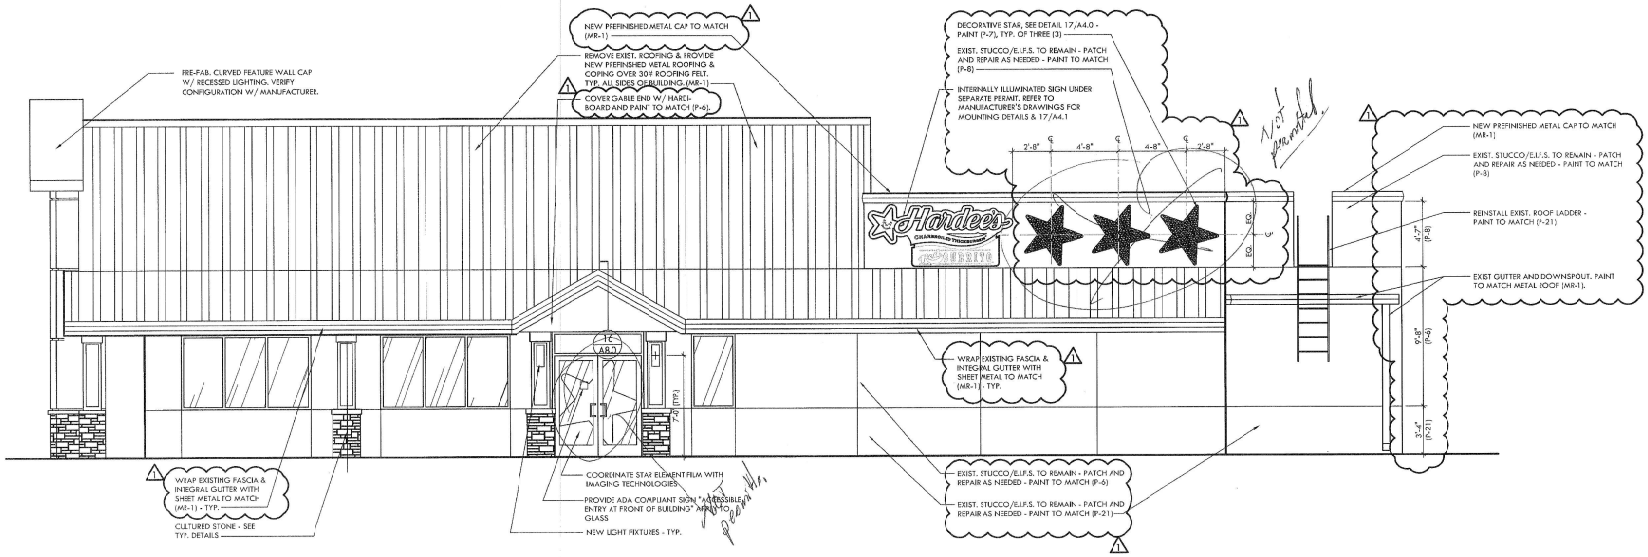

10 EXTERIOR ELEVATION

SCALE: 1/4" = 1'-0"

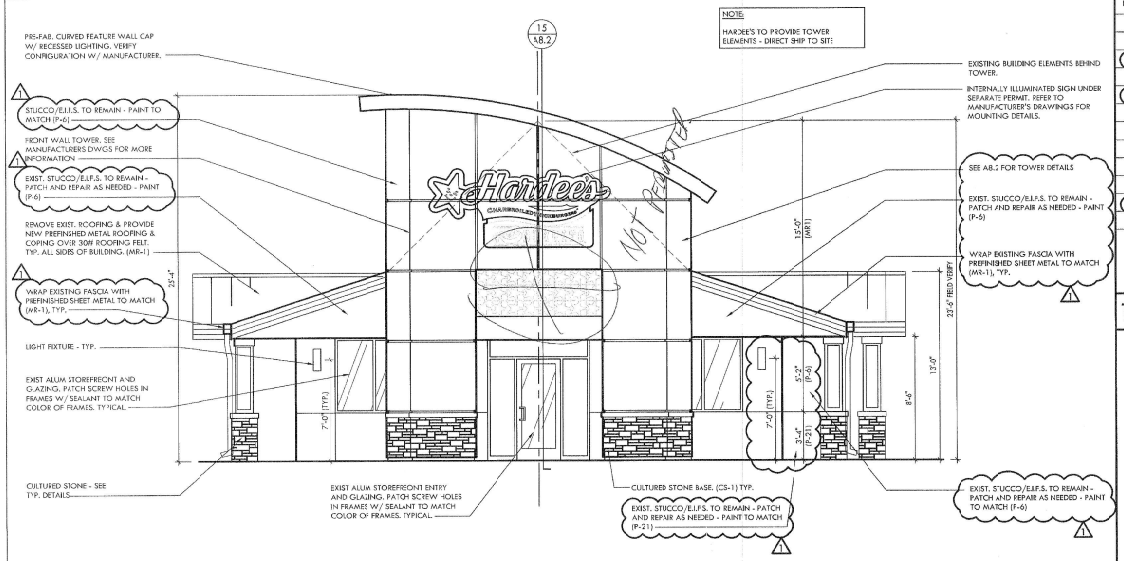

20 EXTERIOR ELEVATION

SCALE: 1/4" = 1'-0"

ITEM NO.	DESCRIPTION	FINISH	MANUFACTURER	SUPPL'D BY	INSTAL'D BY	REMARKS
XL-1	STOREFRONT	BLACK	US-ALUMINUM SERIES 1"-451	G.C.	G.C.	
MR-1	STANDING SEAM PREFINISHED METAL ROOFING	REGAL RED, 24 GA STEEL, KYNAR FINISH	SHEFFIELD METAL OR UNICLAD	G.C.	G.C.	
P-6	PAINT	DRYVIT COLOR: COLONIAL TAN - #1117	-	G.C.	G.C.	1
P-7	PAINT	BUTTERNUT - SW6389	SHERWIN WILLIAMS	G.C.	G.C.	
P-8	PAINT	DRYVIT COLOR: ALMOND - #462	-	G.C.	G.C.	1
P-11	PAINT	NOMADIC DESERT - SW6107	SHERWIN WILLIAMS	G.C.	G.C.	
P-12	PAINT	LATTE - SW6108	SHERWIN WILLIAMS	G.C.	G.C.	
P-17	PAINT	HOPSACK - SW6109	SHERWIN WILLIAMS	G.C.	G.C.	
P-19	PAINT	HEARTHROB - SW6866	SHERWIN WILLIAMS	G.C.	G.C.	
P-20	PAINT	STEADY BROWN - SW6110	SHERWIN WILLIAMS	G.C.	G.C.	
P-21	PAINT	DRYVIT COLOR: LICORICE - #713	-	G.C.	G.C.	1

12 EXTERIOR FINISH SCHEDULE

SCALE:

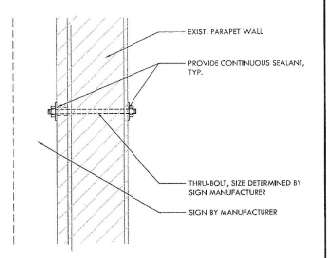

17 SIGNAGE MOUNTING DETAIL

SCALE: 1" = 1'-0"

16 -

SCALE:

epoch design group
ARCHITECTURE
TELEPHONE: 314.721.1340
FACSIMILE: 314.721.0844
1155 OLIVETTE EXECUTIVE PARKWAY
SAINT LOUIS, MISSOURI 63132

PROJECT TEAM:

M. E. P. & F.P. Engineers: RANDALL A. NELSON
14817 West 95th Street
Lenexa, KS 66214
TEL: 913-322-5150
FAX: 913-322-5151

PROFESSIONAL SEAL:

6/22/11

PROJECT TITLE:

7220 W. NEWBERRY
GAINESVILLE, FL

COPYRIGHT © AS DATED
EPOCH DESIGN GROUP
ARCHITECTS
ALL RIGHTS RESERVED

No.	Revision Description	Date
1	OWNER COMMENTS	06.22.11

SHEET TITLE:

EXTERIOR ELEVATIONS AND FINISH SCHEDULE

PROJECT NO.: 19261

SHEET NUMBER: A4.1

DRAWN BY:

ISSUED DATE: 6-3-2011