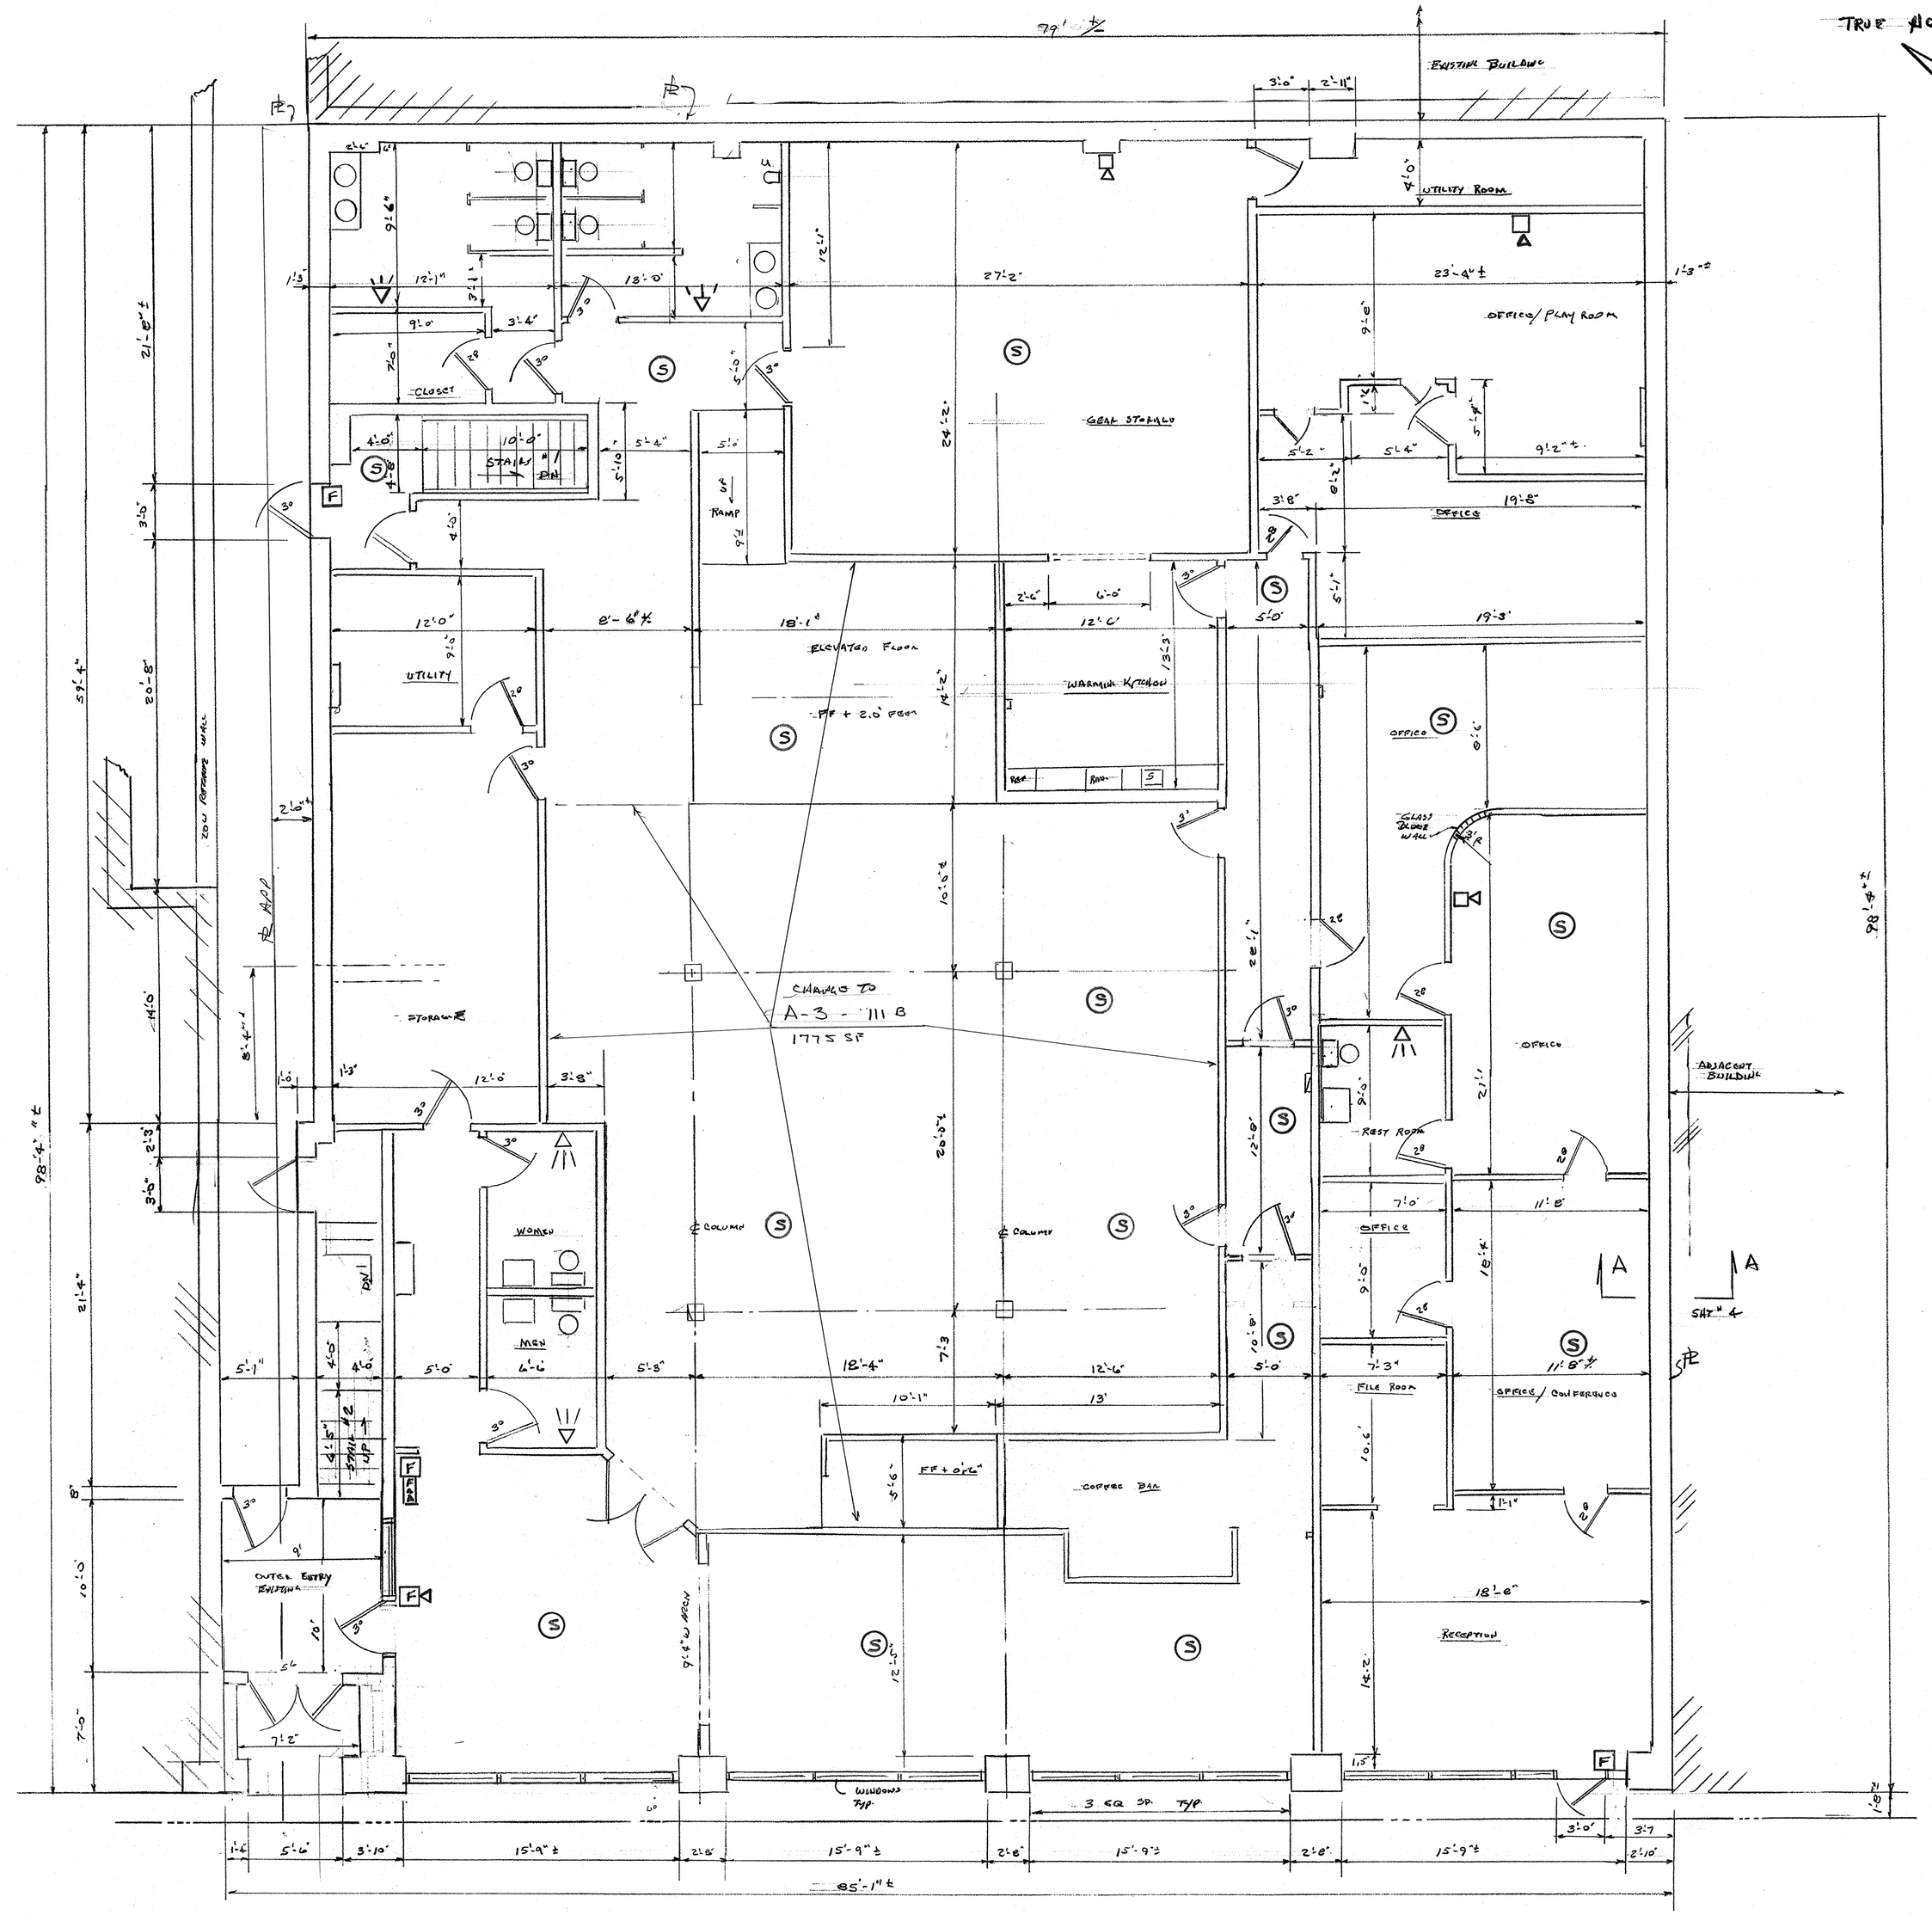

1ST FLOOR PLAN

3/16" = 1'-0"

ALL EXISTING USE "B"
CHANGE 1775 SF TO USE "A-3" - 111B

FIRE PROTECTION SYSTEM

LEGEND

- F — PULL STATION
- HORN STROBE
- STROBE
- (S) — SMOKE DETECTOR
- FIRE PANEL — FIRE PANEL
- FAA — FIRE ALARM ANNUNCIATOR

REGINALD NEICK REGISTERED NO 18419 STATE OF INDIANA PROFESSIONAL ENGINEER

Jan. 10, 2011
Jan 14, 2011
Feb 28, 2011

CHANGE OF USE

June 03
Dec. 15

1ST FLOOR PLAN

1319

YOUTH INCORPORATED OF SOUTHERN INDIANA
111 NW FOURTH ST. EVANSVILLE, IN 47708

SCALE: 3/16" = 1'-0"	APPROVED BY:	DRAWN BY RNH
DATE: DEC. 31, 2010		REVISED
FOR: YOUTH INCORPORATED		
BY: NECK ENGINEERING 812-479-7944		DRAWING NUMBER 1400-2