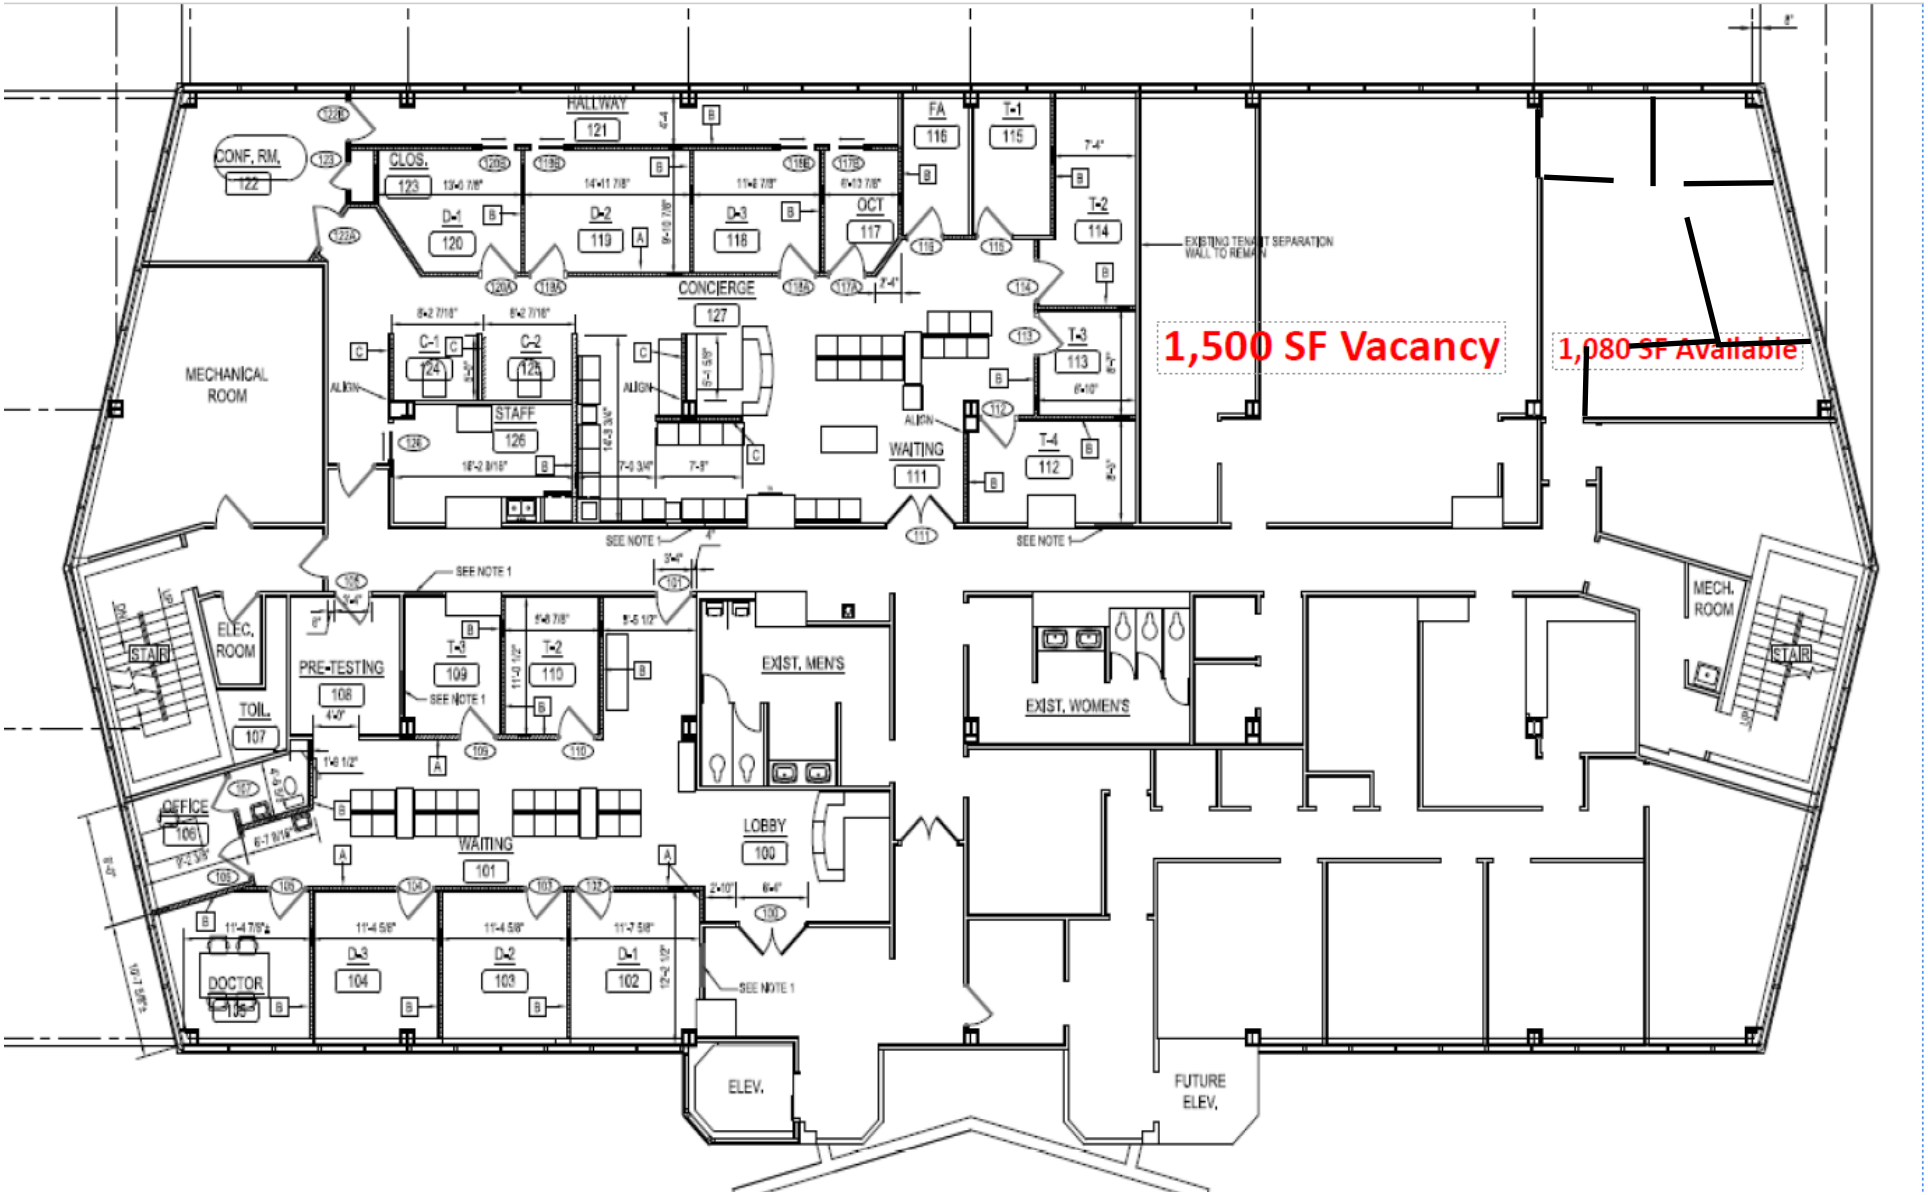
1,500 SF Vacancy
1,080 SF Available
HALLWAY
121
CONF. RM.
122
CLOS.
123
D-1
120
D-2
119
D-3
118
OCT
117
FA
116
T-1
115
T-2
114
T-3
113
T-4
112
CONCIERGE
127
C-1
124
C-2
125
STAFF
126
WAITING
111
MECHANICAL ROOM
EXISTING TENANT SEPARATION WALL TO REMAIN
SEE NOTE 1
ELEC. ROOM
STAIR
PRE-TESTING
108
TOIL.
107
T-3
109
T-2
110
EXIST. MEN'S
EXIST. WOMEN'S
MECH. ROOM
OFFICE
106
WAITING
101
LOBBY
100
DOCTOR
105
D-3
104
D-2
103
D-1
102
ELEV.
FUTURE ELEV.