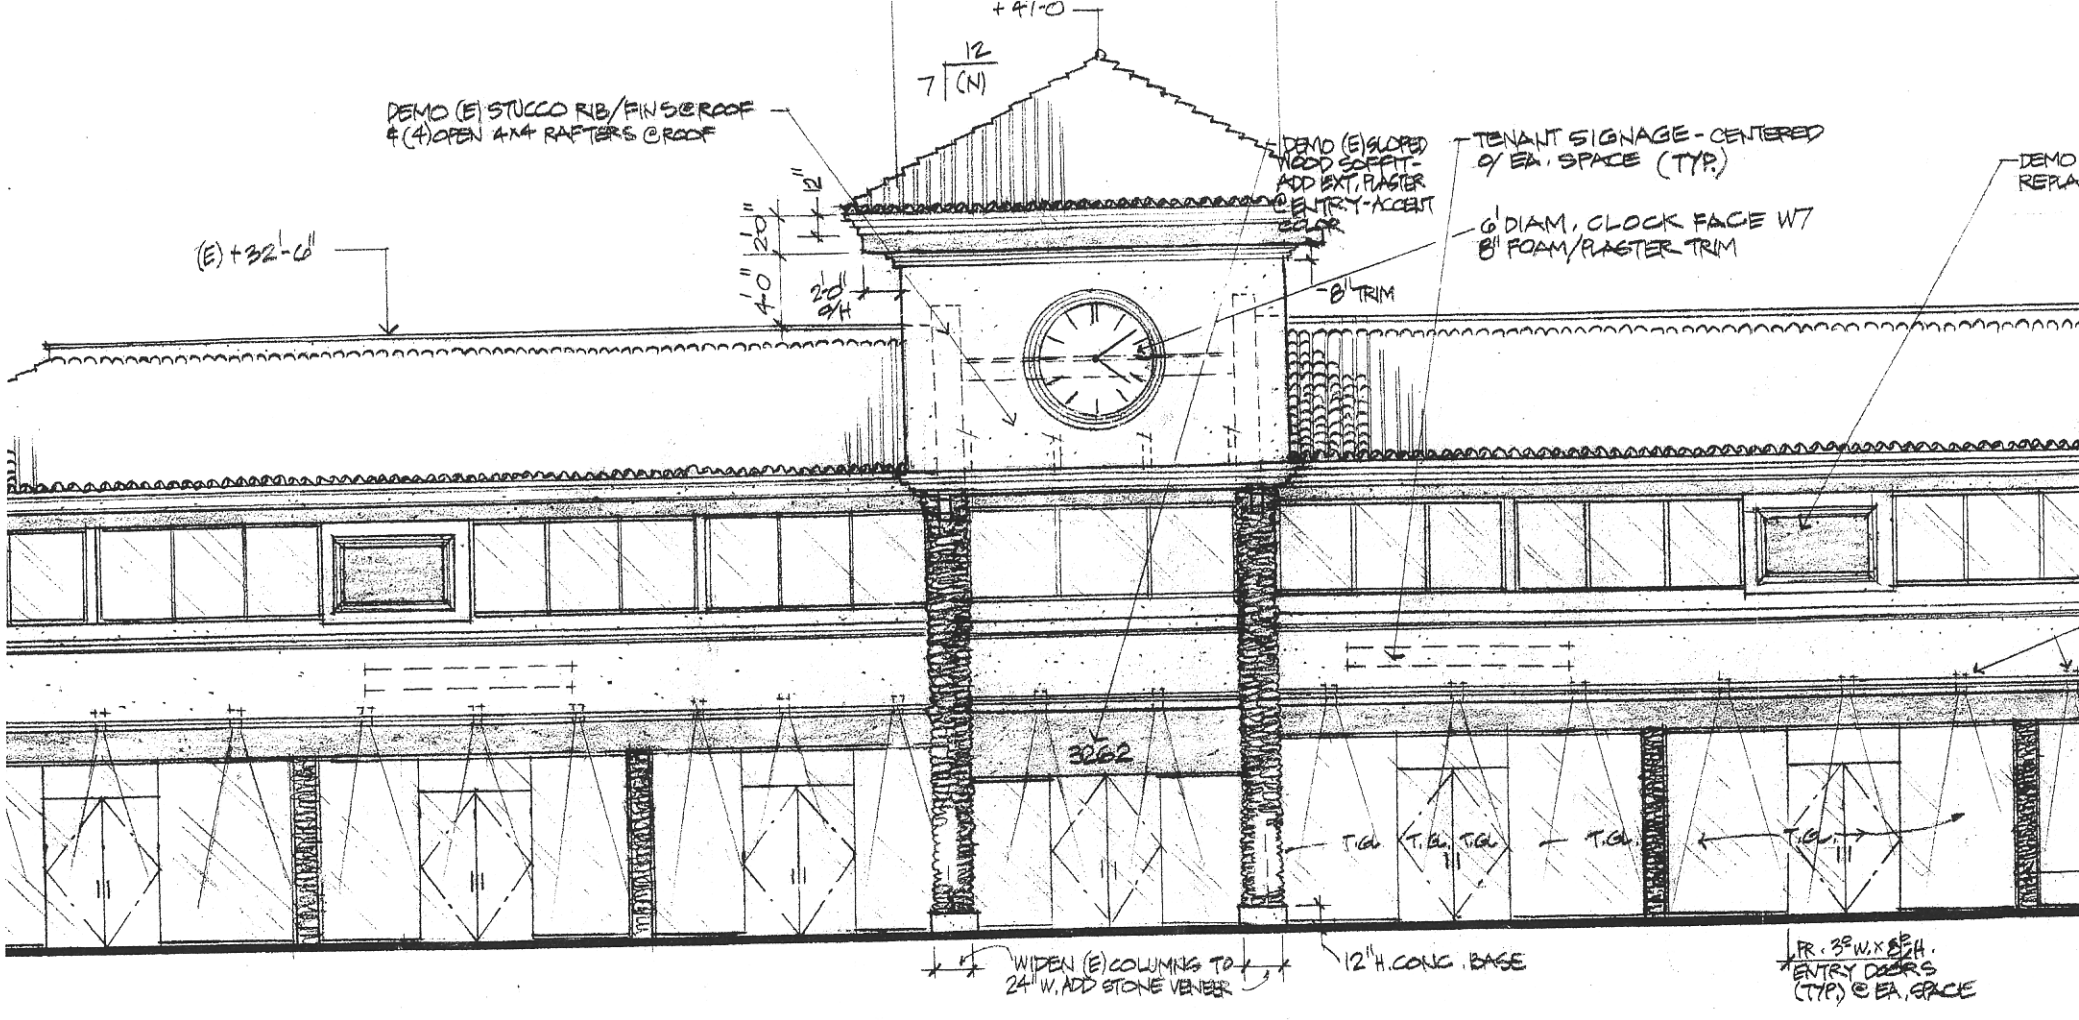

NORTH ELEVATION . (FACING THOUSAND OAKS BLV'D.)
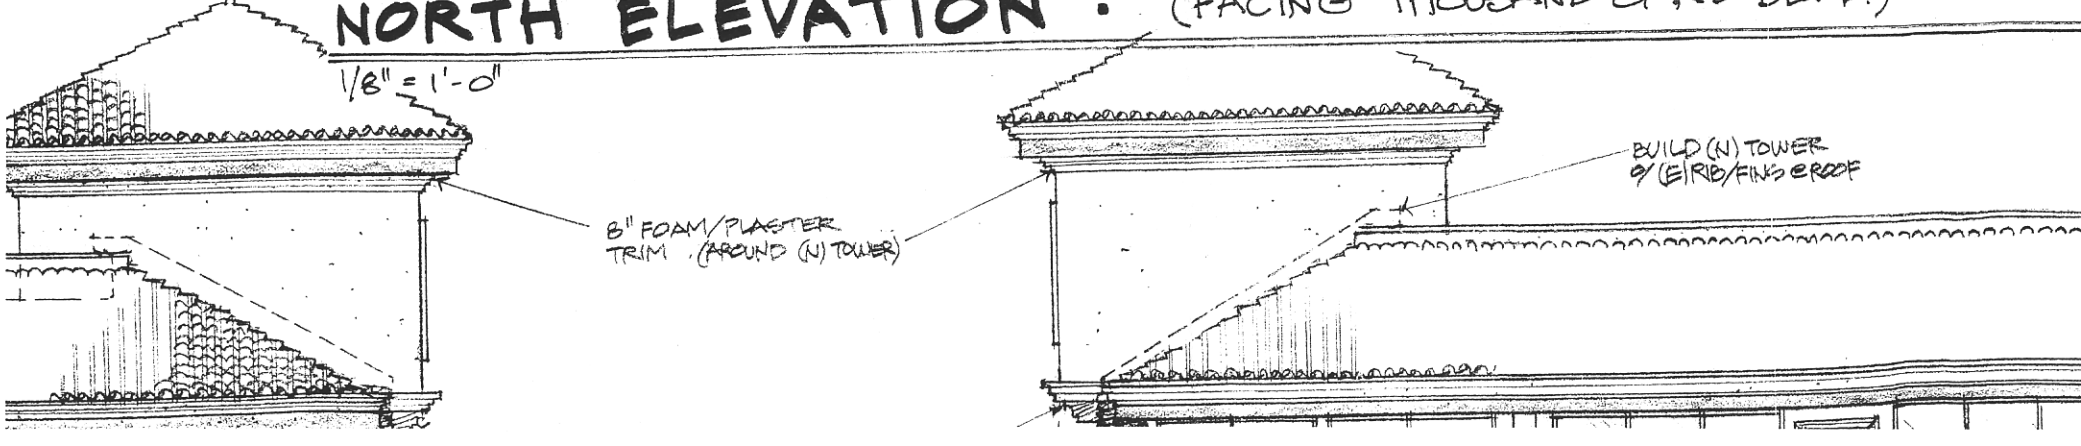
1/8" = 1'-0"