FRONT ELEVATION
SCALE: 1/4"=1'-0"

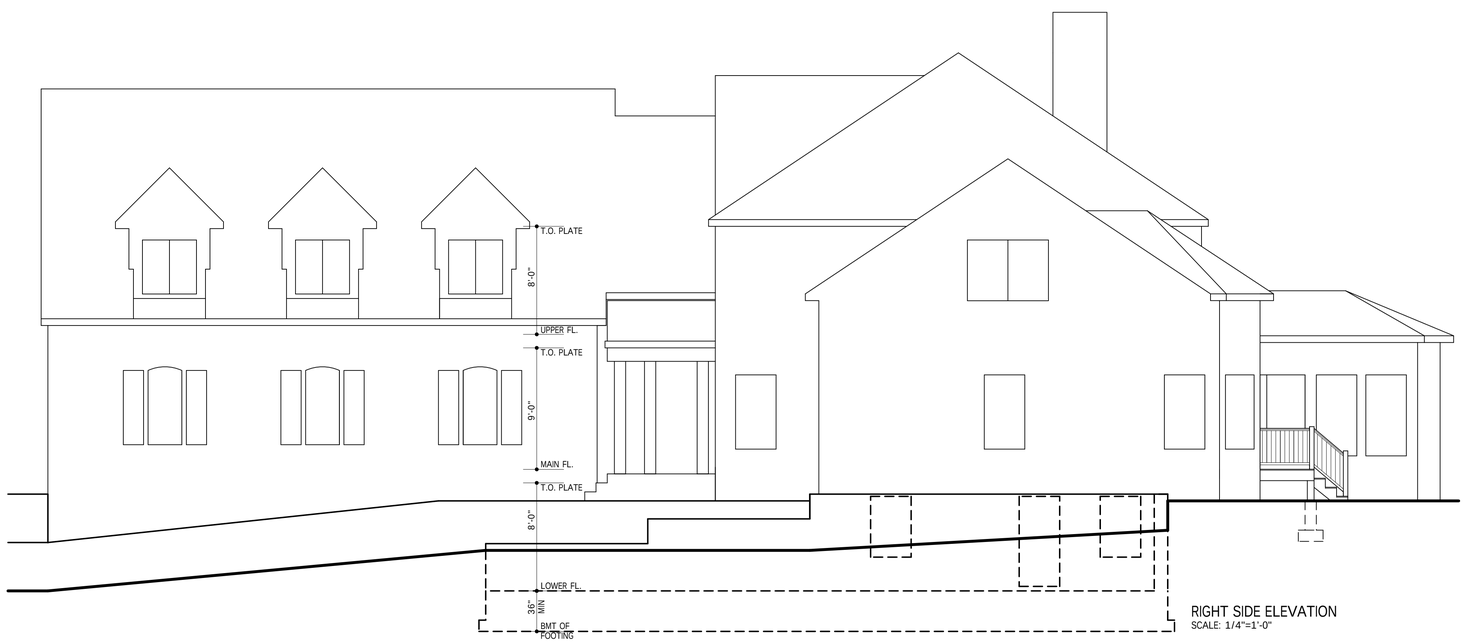

RIGHT SIDE ELEVATION
SCALE: 1/4"=1'-0"

LAKEVIEW HEALTHCARE

HOLLAND TOWNSHIP, NJ.

RALPH FINELLI ARCHITECT
P.O. BOX 144
SERGEANTSVILLE NJ 08557
PH: 908 284 1730
FX: 908 284 1790
CELL: 908 581 0757

NJ LIC 08923

ARCH JOB 1103 05 25 11
SHEET F/R