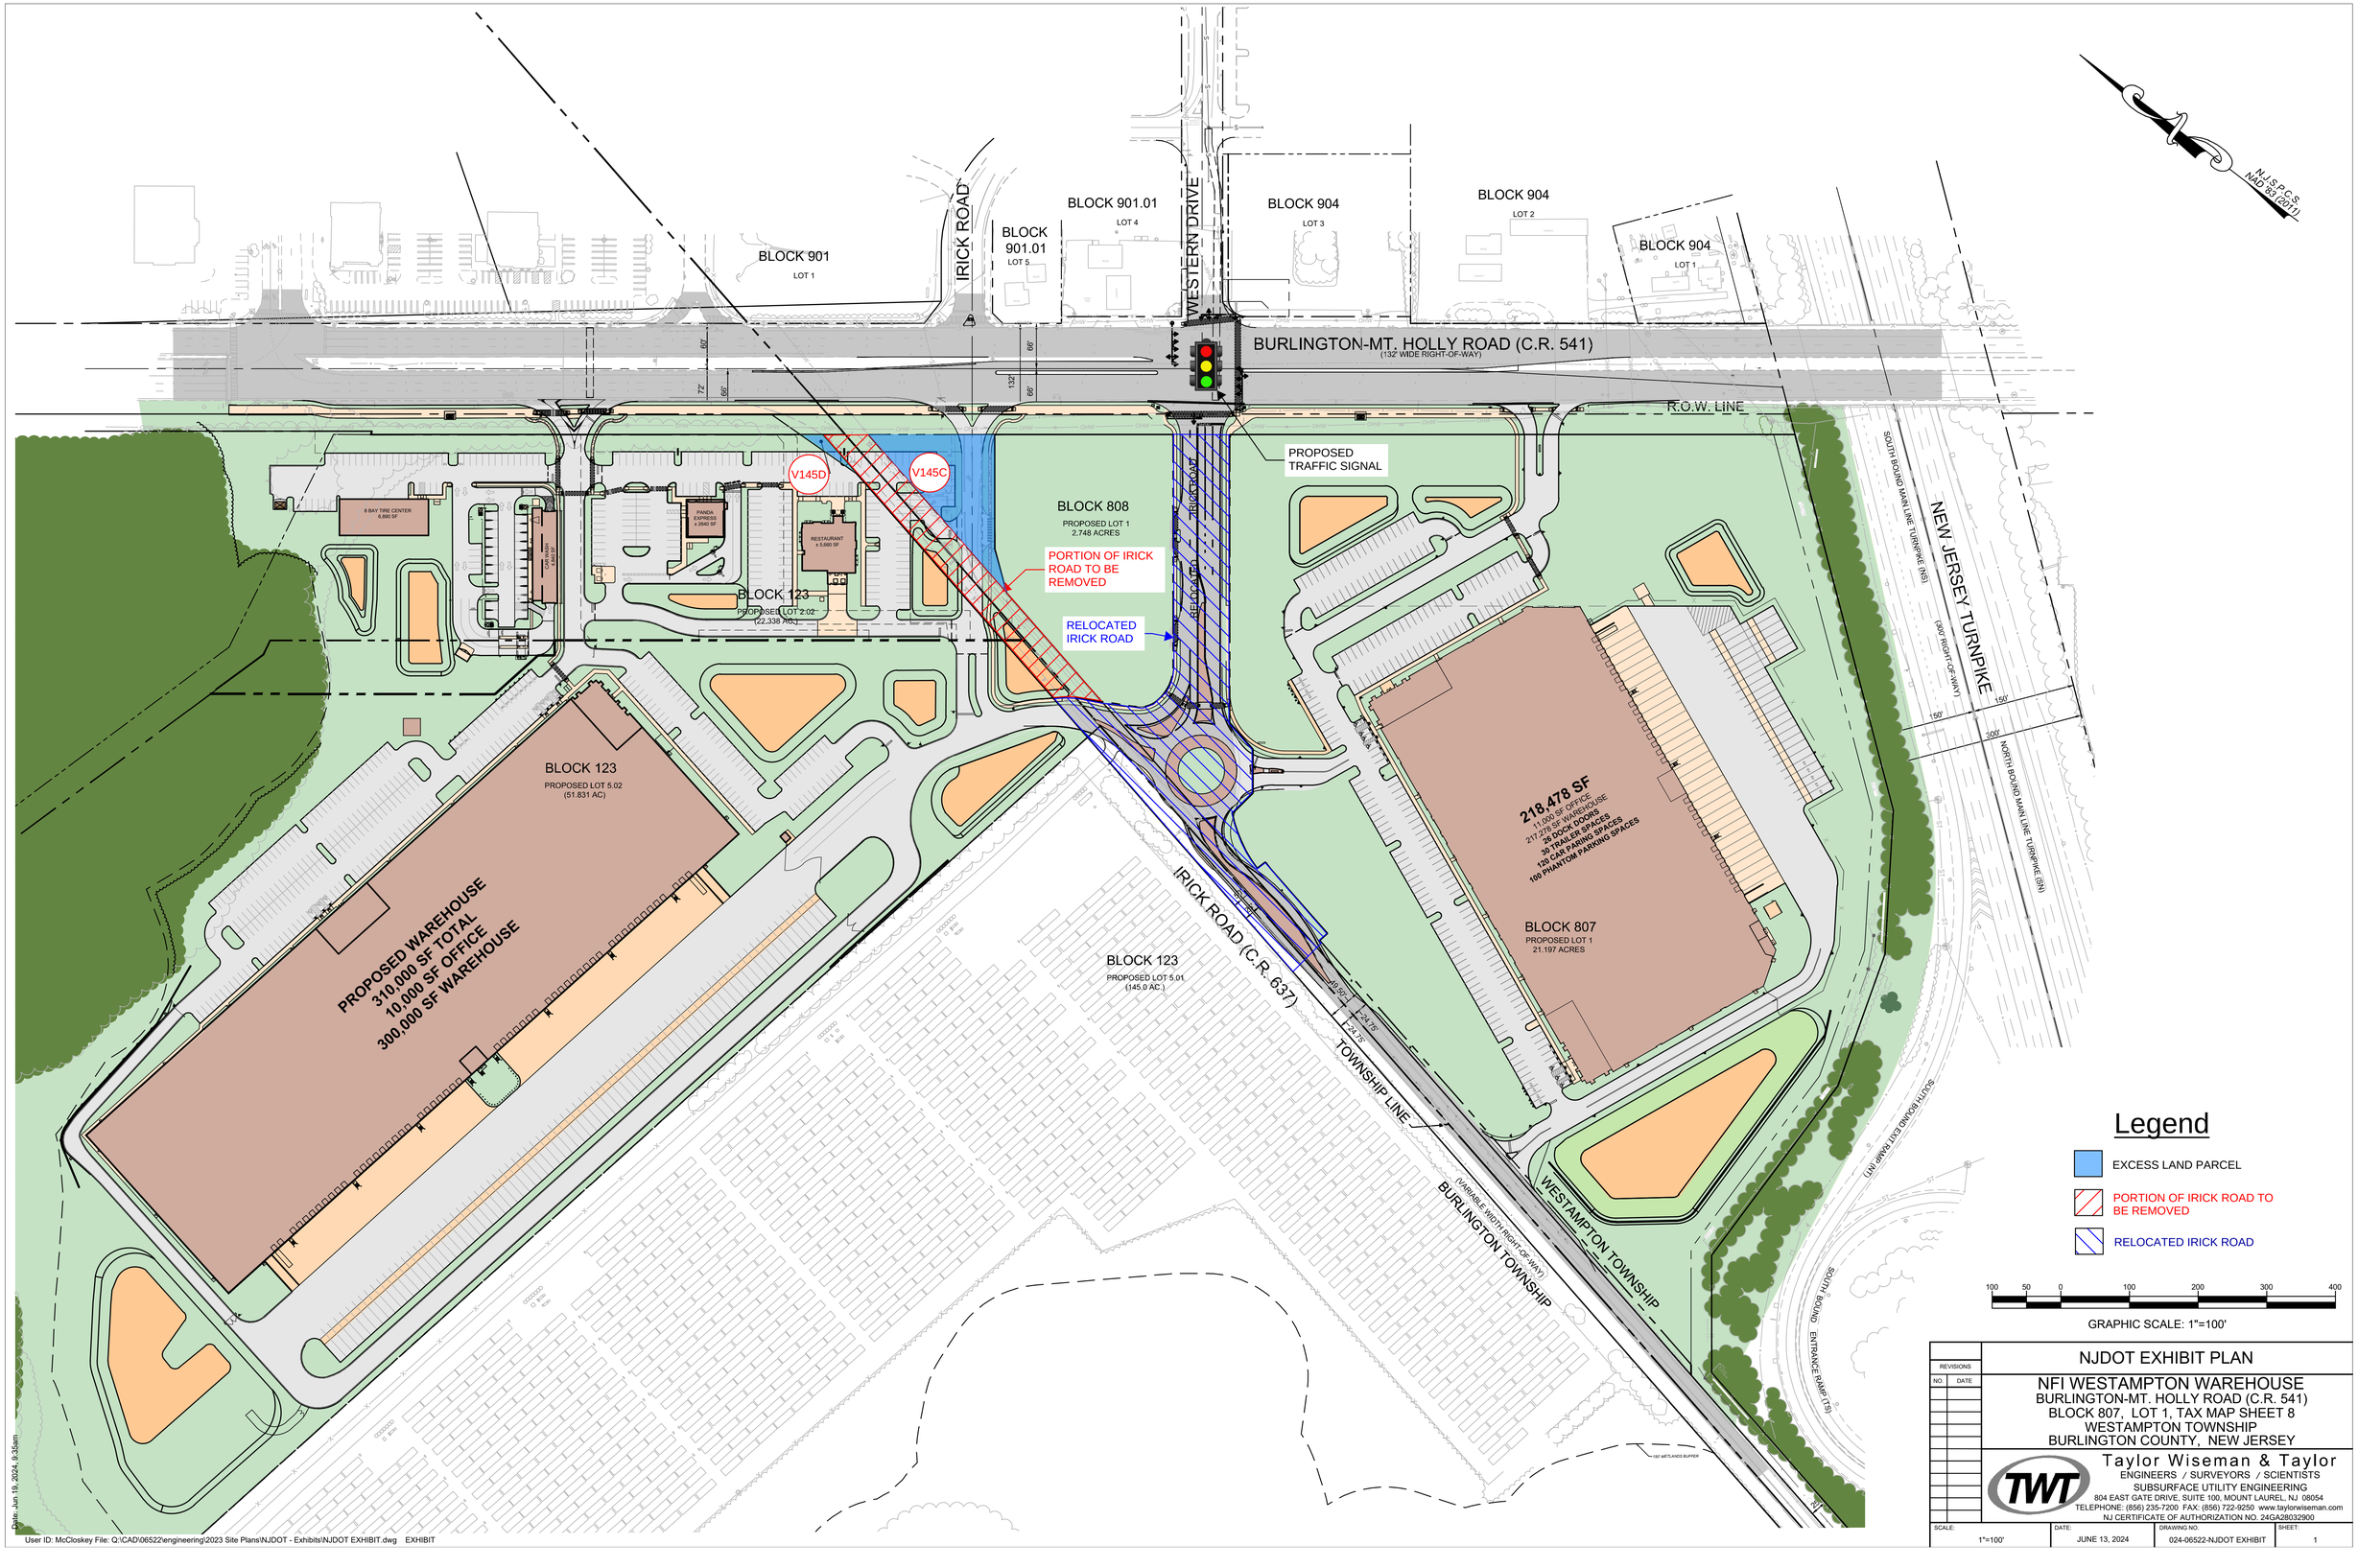

REVISIONS	
NO.	DATE

NJDOT EXHIBIT PLAN

NFI WESTAMPTON WAREHOUSE
BURLINGTON-MT. HOLLY ROAD (C.R. 541)
BLOCK 807, LOT 1, TAX MAP SHEET 8
WESTAMPTON TOWNSHIP
BURLINGTON COUNTY, NEW JERSEY

Taylor Wiseman & Taylor
ENGINEERS / SURVEYORS / SCIENTISTS
SUBSURFACE UTILITY ENGINEERING
804 EAST GATE DRIVE, SUITE 100, MOUNT LAUREL, NJ 08054
TELEPHONE: (856) 235-7200 FAX: (856) 722-9250 www.taylorwiseman.com
NJ CERTIFICATE OF AUTHORIZATION NO. 24GA28032900

SCALE:	DATE:	DRAWING NO:	SHEET:
1"=100'	JUNE 13, 2024	024-06522-NJDOT EXHIBIT	1

Date: Jun 19, 2024, 9:35am
User ID: McCloskey File: Q:\CAD\06522\engineering\2023 Site Plans\NJDOT - Exhibits\NJDOT EXHIBIT.dwg EXHIBIT