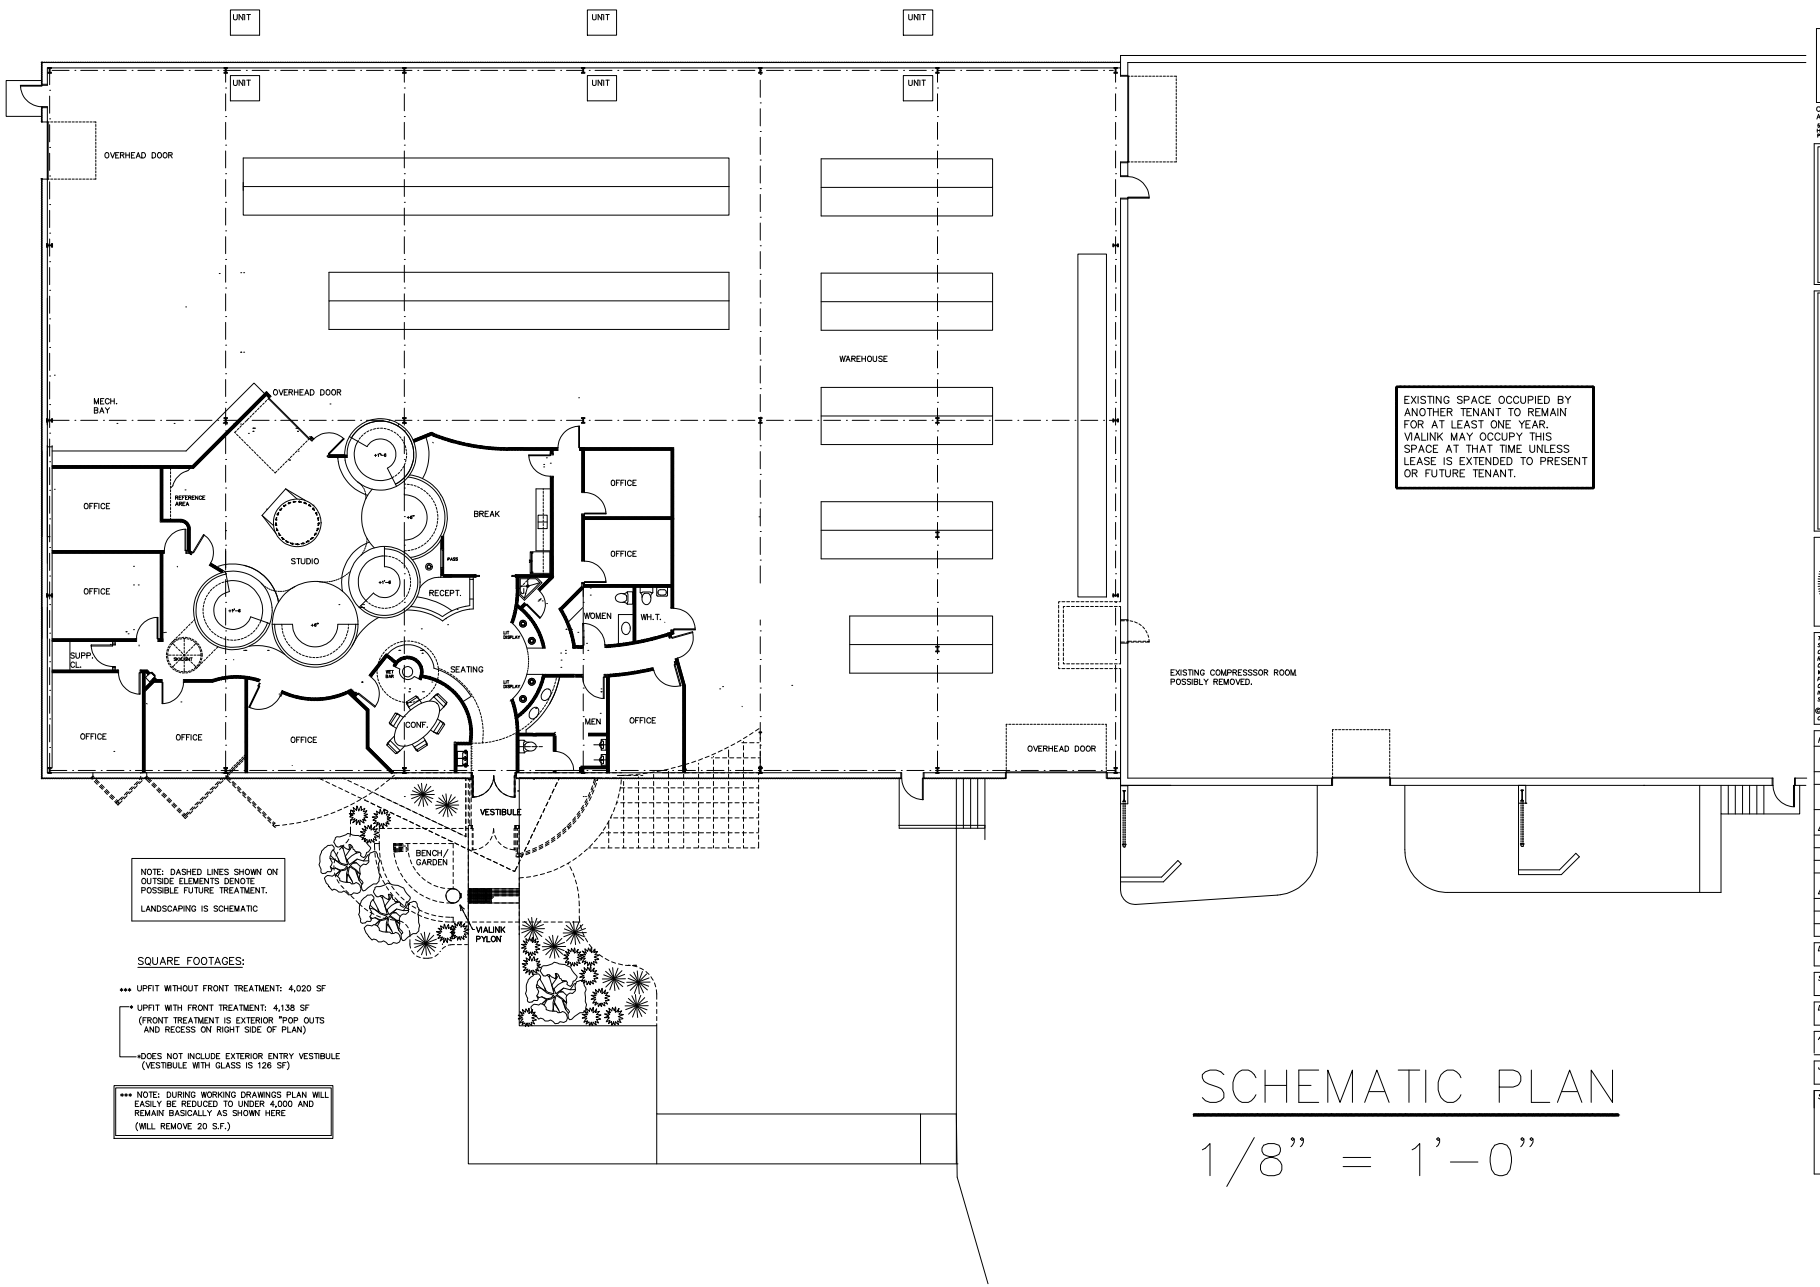


# SCHEMATIC PLAN

1/8" = 1'-0"

CHET VAN FOSSEN ARCHITECT
6104 BRIDANCE PLACE
HOLLY SPRINGS, NC 27540
PHONE: (919) 552 4041

VIALINK

CHET VAN FOSSEN REGISTERED ARCHITECT 7208 RALEIGH, N.C.

THIS DRAWING AND DESIGN SHOWN IS THE PROPERTY OF CHET VAN FOSSEN ARCHITECT. REPRODUCTION, COPYING OR OTHER USE OF THIS DRAWING WITHOUT WRITTEN CONSENT IS PROHIBITED. ORIGINAL DRAWINGS ARE INDICATED BY RED INK SIGNATURE

© COPYRIGHT 2007 CHET VAN FOSSEN ARCHITECT

| REVISIONS | DATE |
|---|---|
| | |

DATE: 4/7/07
SCALE: AS NOTED
DRAWN: GCP
APPROVED: CVF
JOB# 4707\VLNK
SHEET: A-1
FLOOR PLAN