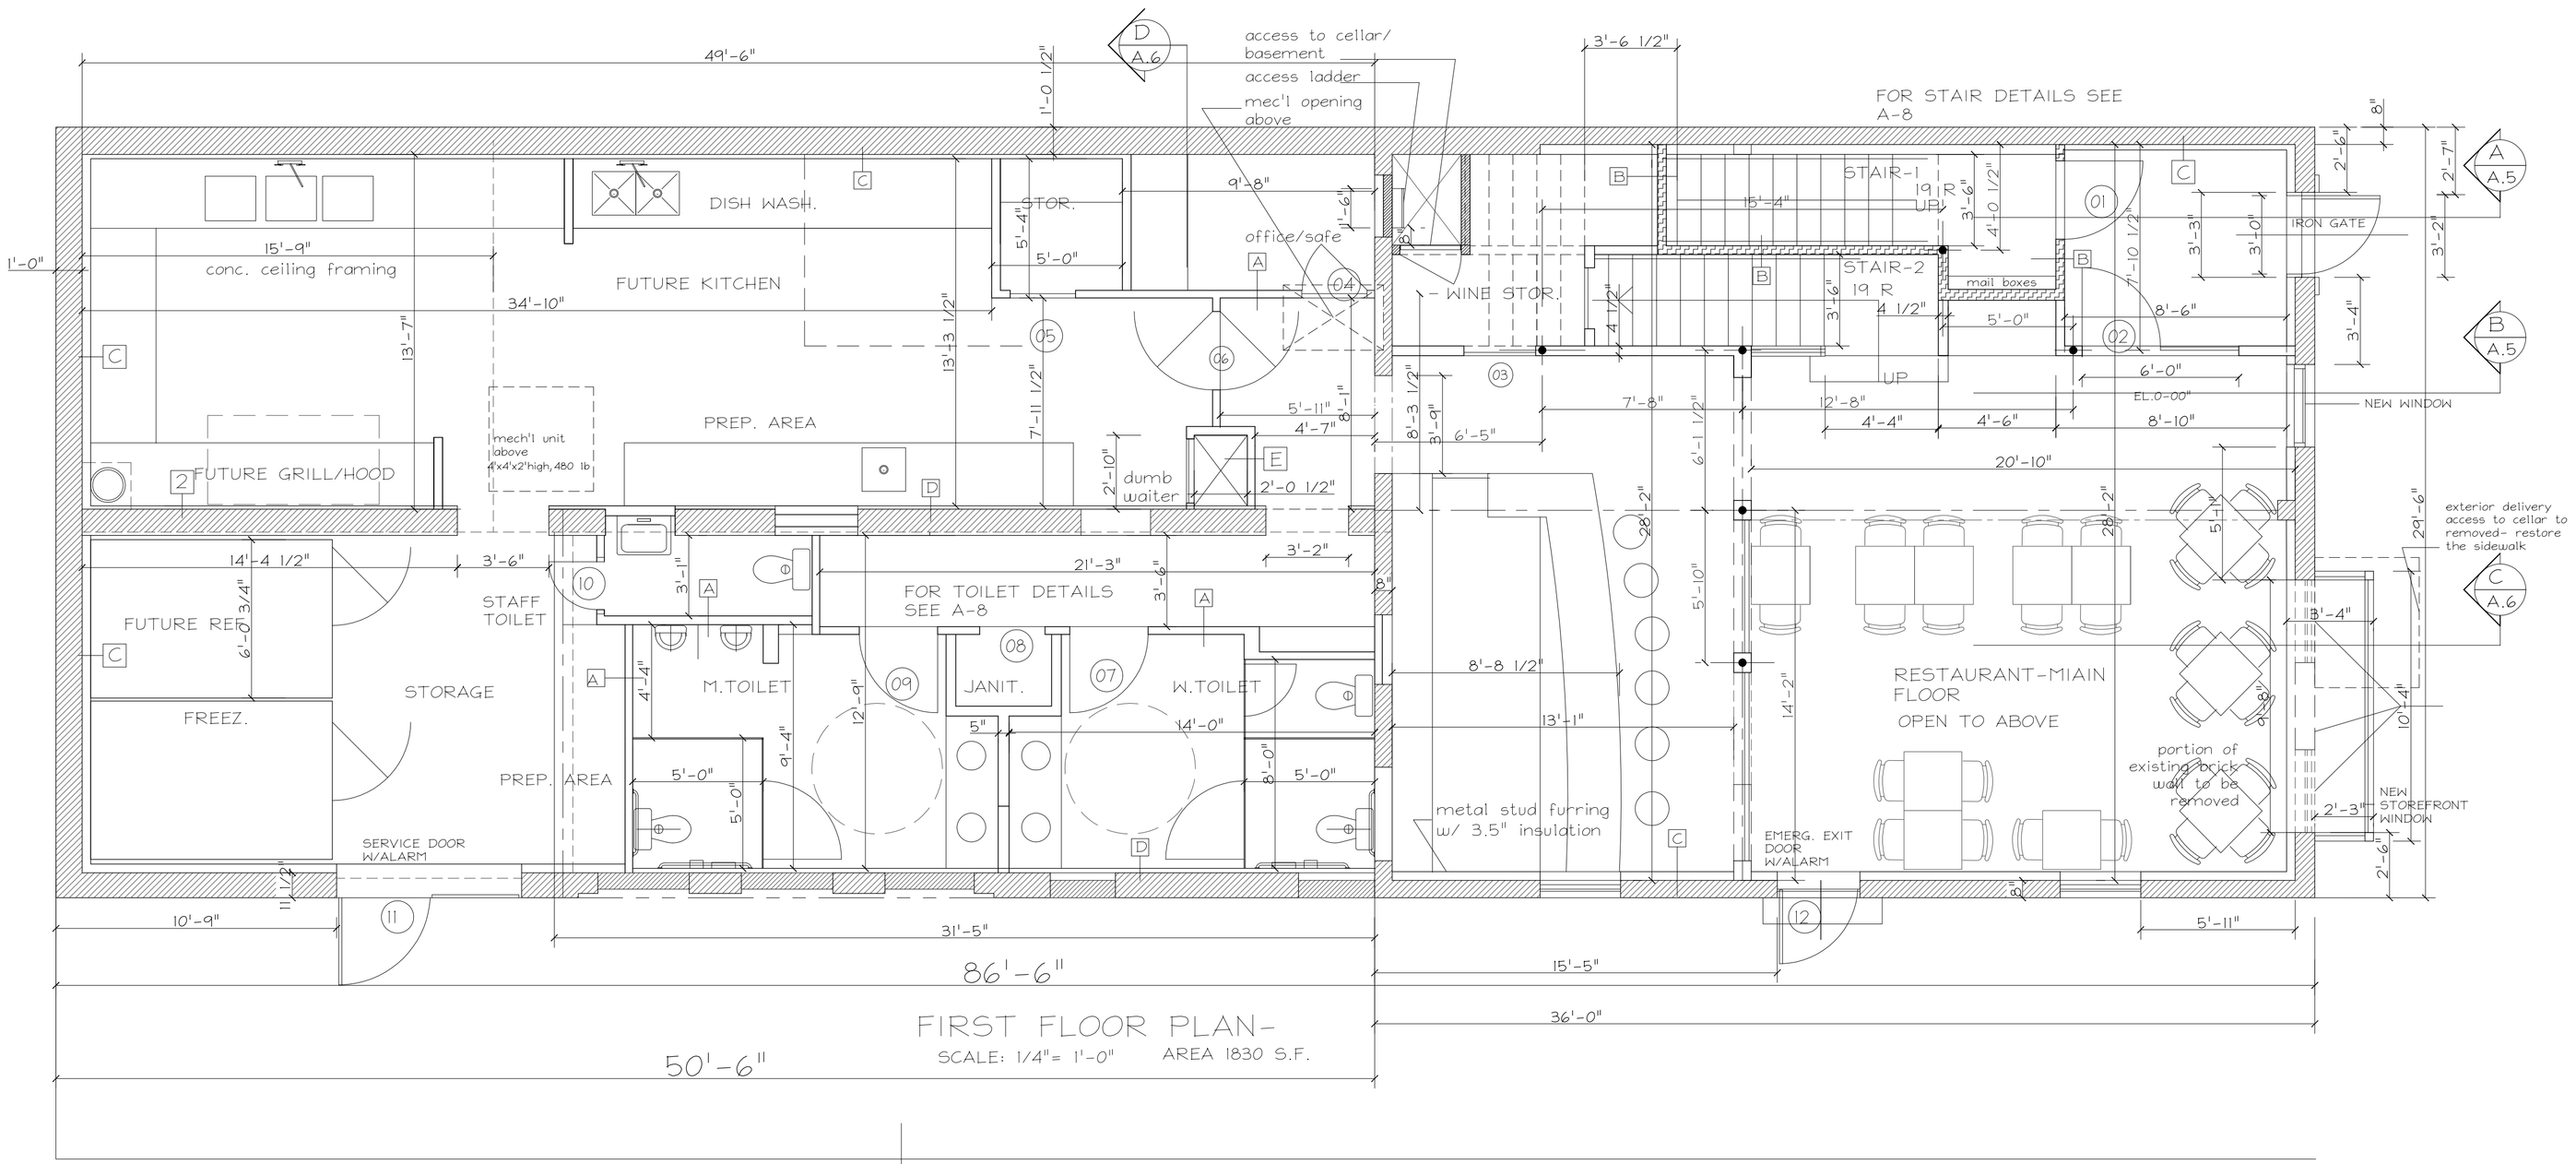

FIRST FLOOR PLAN-
SCALE: 1/4"= 1'-0" AREA 1830 S.F.

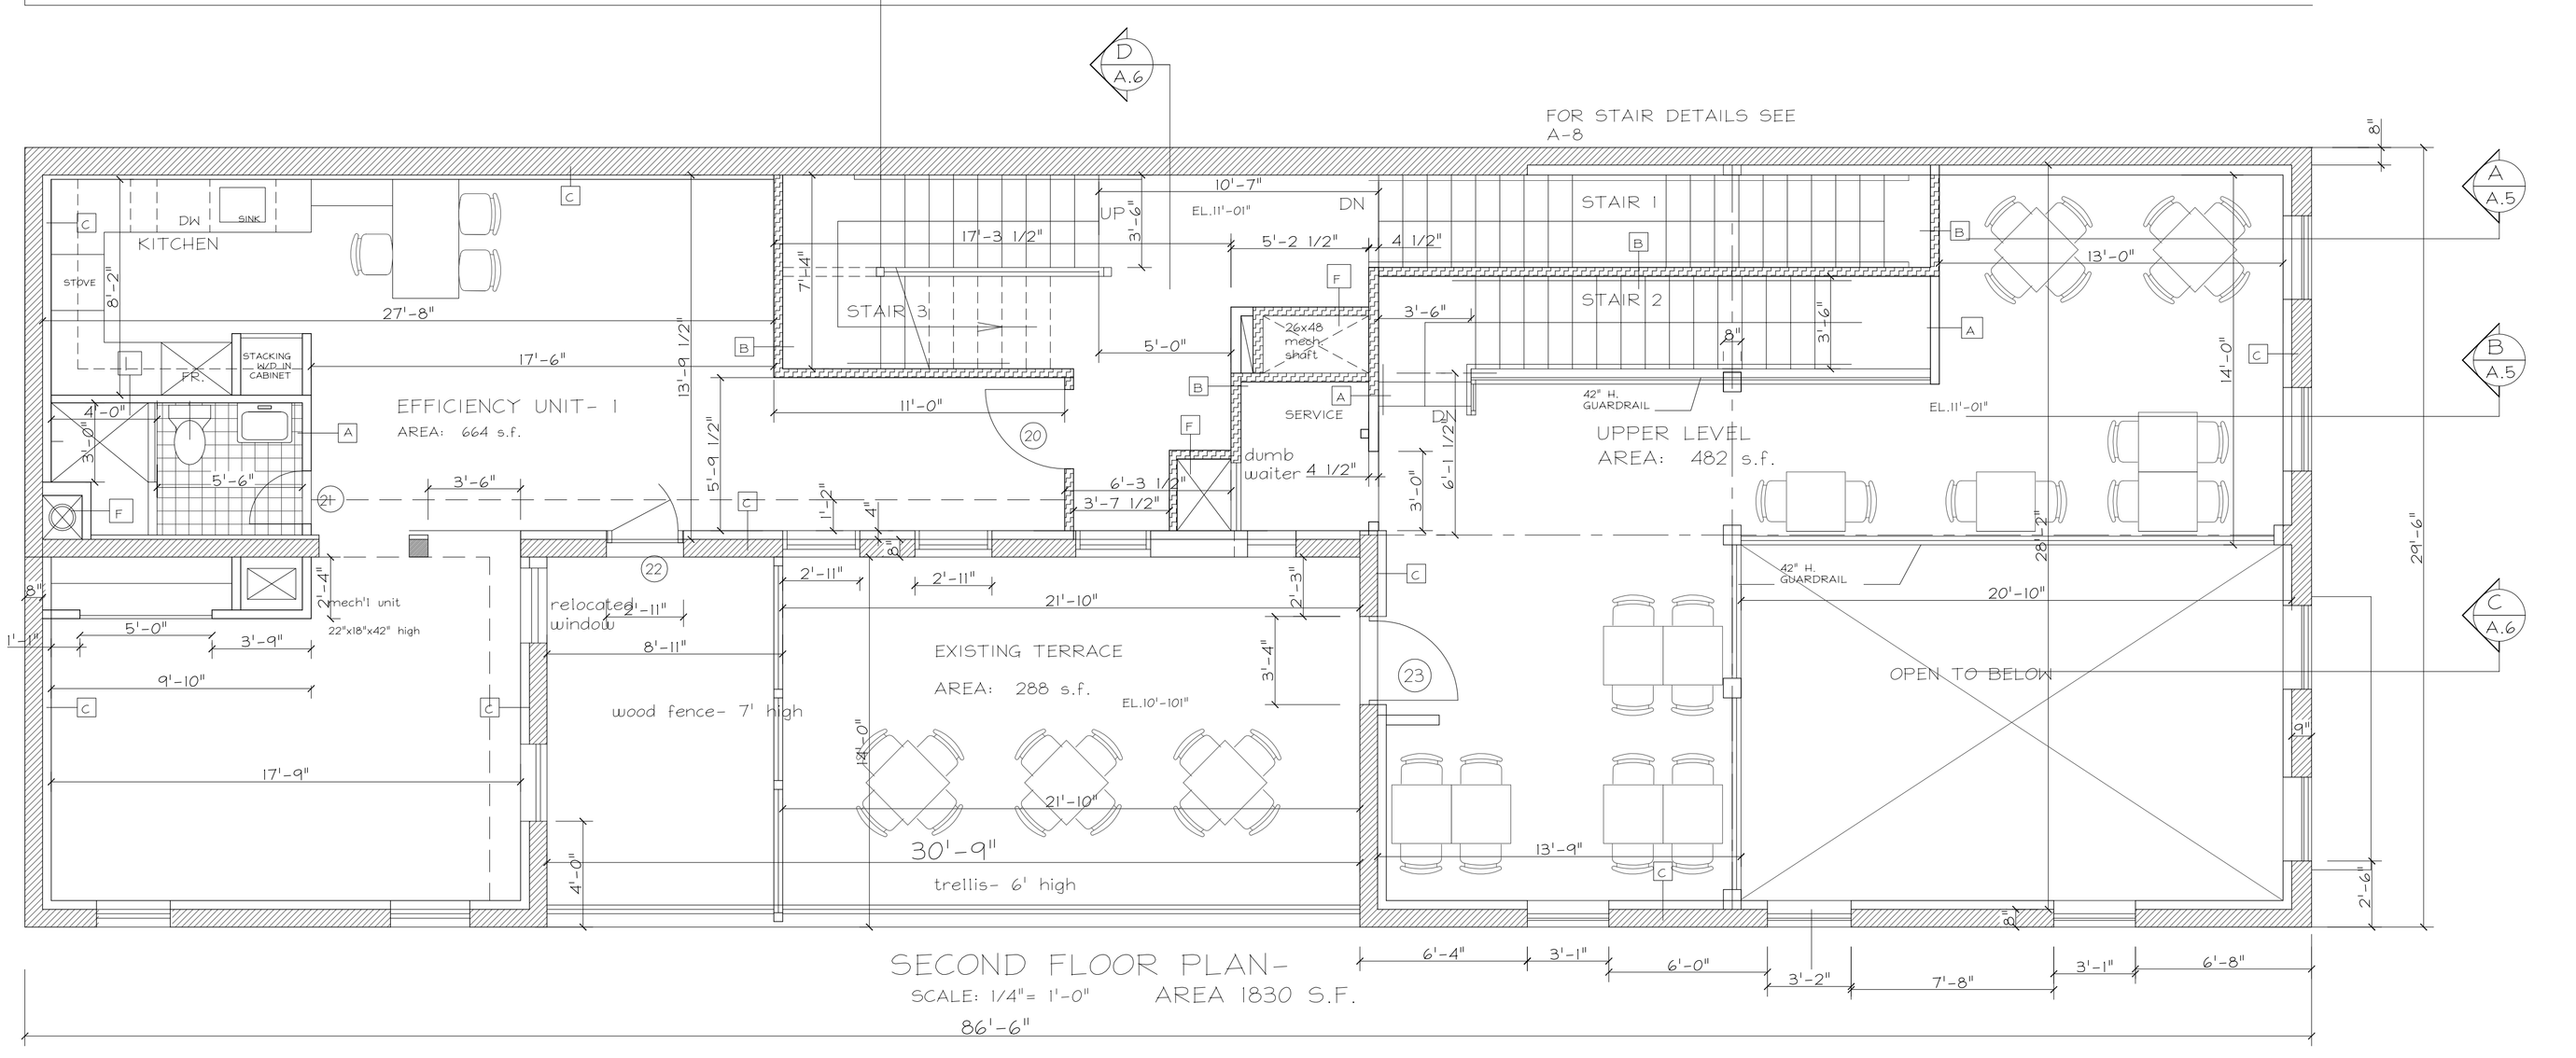

SECOND FLOOR PLAN-
SCALE: 1/4"= 1'-0" AREA 1830 S.F.

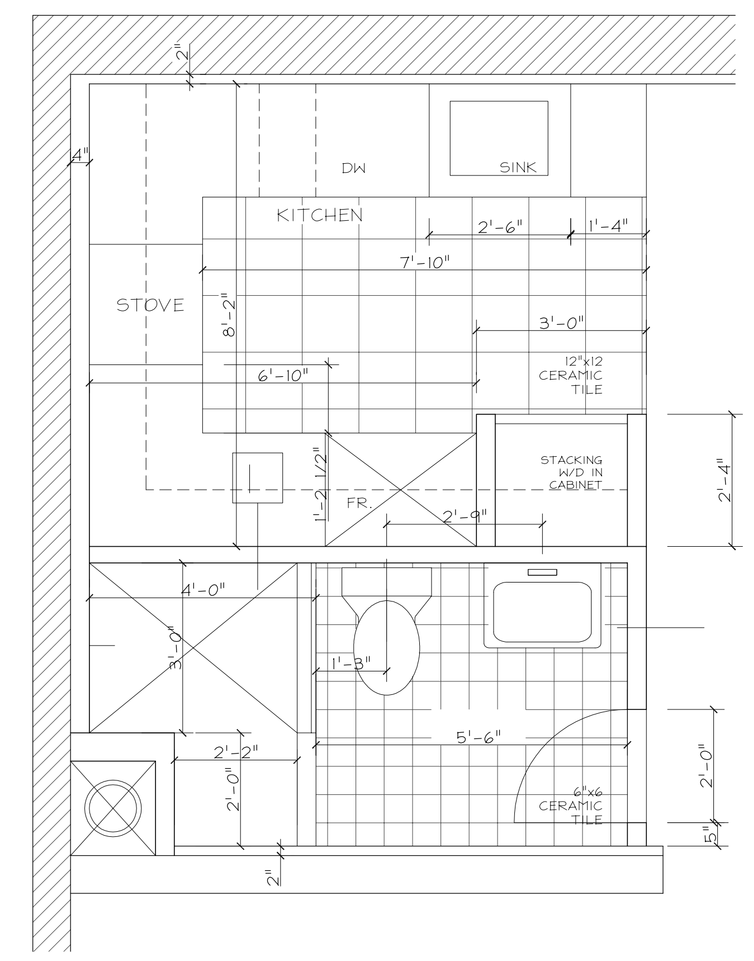

BATHROOM/ KITCHEN DETAIL PLAN-
UNIT 2 & 3 SCALE: 1/2"= 1'-0"

EXISTING BRICK WALL

FUR-OUT

NEW PARTITION

NEW PARTITION-RATED

ARCHITECT: SABOURI ARCHITECTS

"Professinal Certification. i hearby certify that these dicuments were prepared or approved by me, and I am a duly licensed architect under the laws of the State of Marylan, License N0. 13107, Expiration Date: 2012-4-26."

A-3