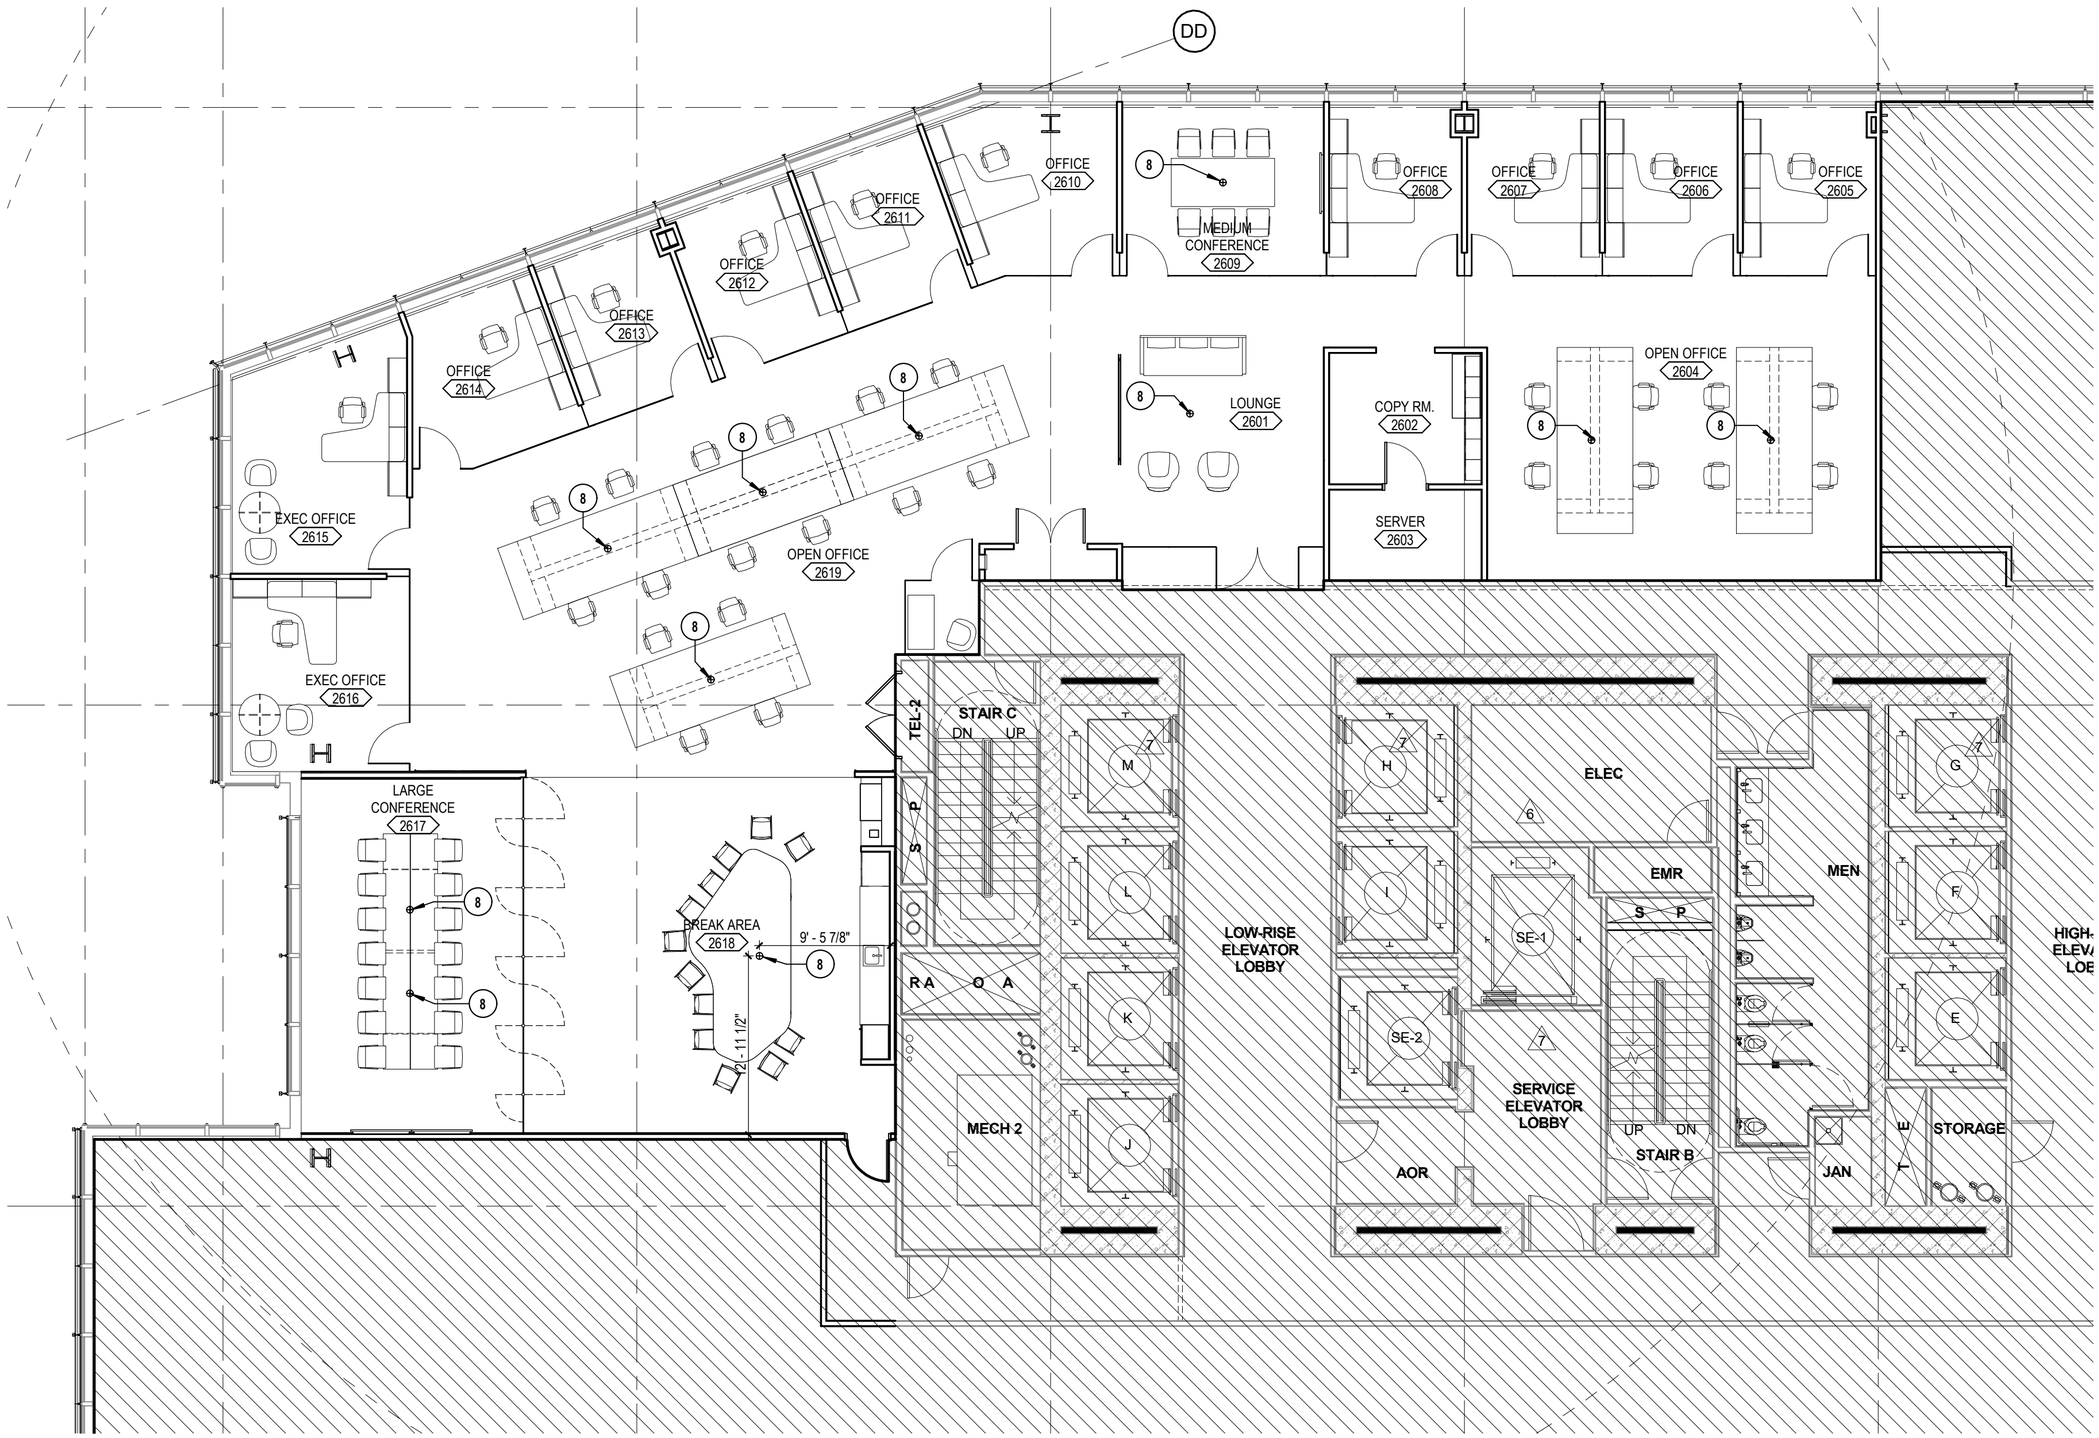
DD
OFFICE 2610
OFFICE 2611
OFFICE 2612
OFFICE 2613
OFFICE 2614
MEDIUM CONFERENCE 2609
OFFICE 2608
OFFICE 2607
OFFICE 2606
OFFICE 2605
LOUNGE 2601
COPY RM. 2602
OPEN OFFICE 2604
SERVER 2603
EXEC OFFICE 2615
OPEN OFFICE 2619
EXEC OFFICE 2616
LARGE CONFERENCE 2617
BREAK AREA 2618
9' - 5 7/8"
12' - 11 1/2"
TEL-2
STAIR C
DN UP
S P
R A O A
MECH 2
LOW-RISE ELEVATOR LOBBY
ELEC
EMR
S P
MEN
SE-1
SE-2
SERVICE ELEVATOR LOBBY
AOR
UP DN
STAIR B
JAN
TEL
STORAGE
HIGH-ELEVA LOB
M
L
K
J
H
I
G
F
E

SCALE: 1/8" = 1'-0"