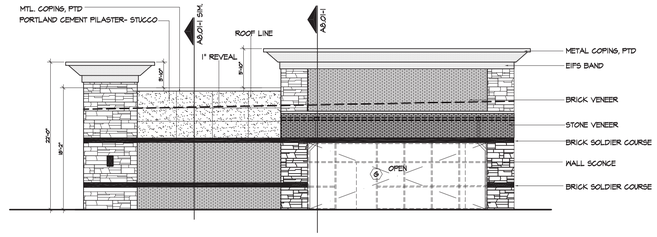

SIDE ELEVATION- SOUTH

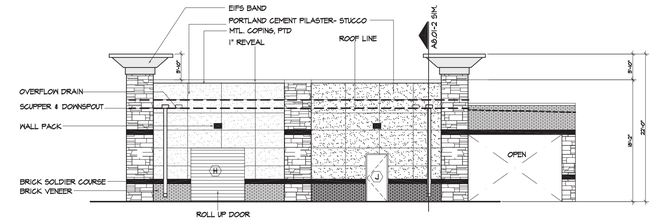

REAR ELEVATION- WEST

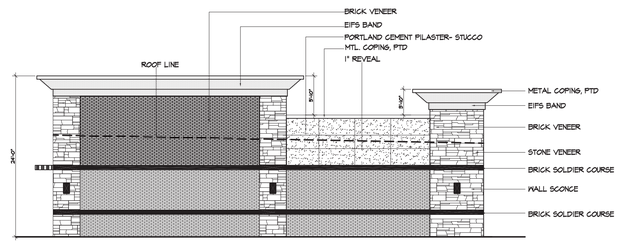

SIDE ELEVATION- NORTH

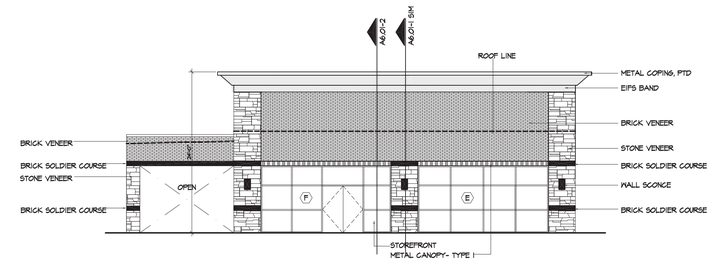

FRONT ELEVATION- EAST

02 ENGLARGED BUILDING ELEVATIONS- BUILDING 2

3/32"=1'-0"

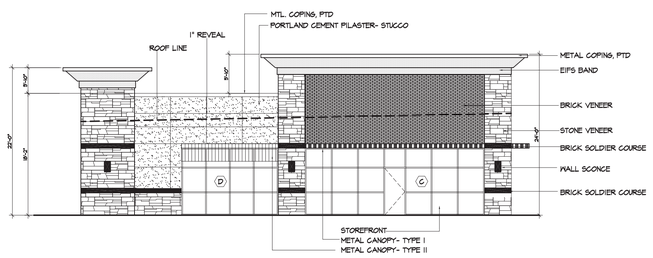

SIDE ELEVATION- SOUTH

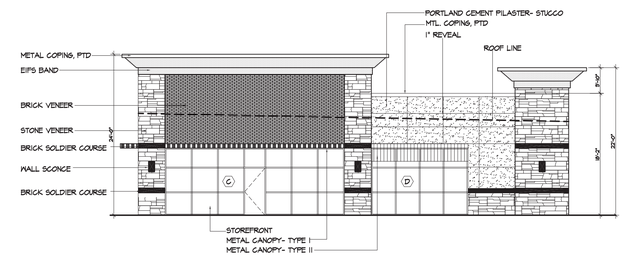

SIDE ELEVATION- NORTH

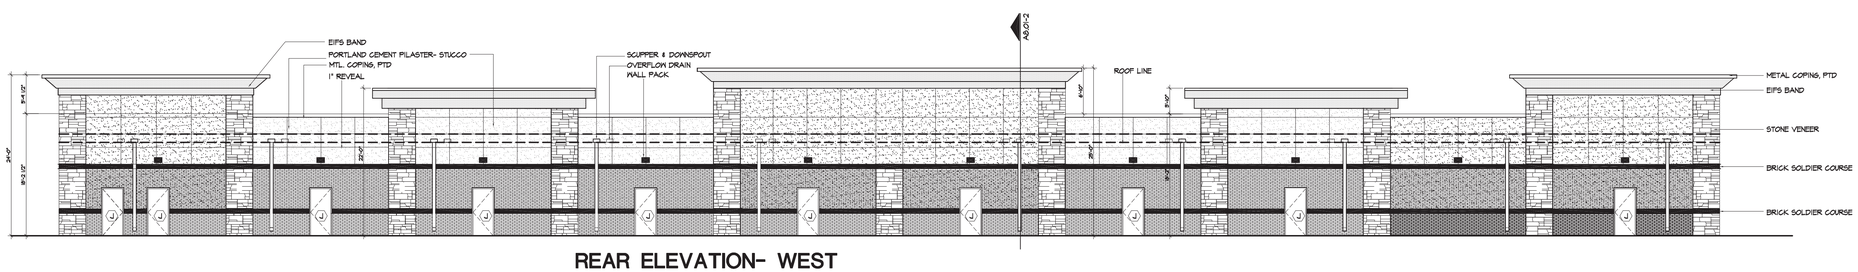

REAR ELEVATION- WEST

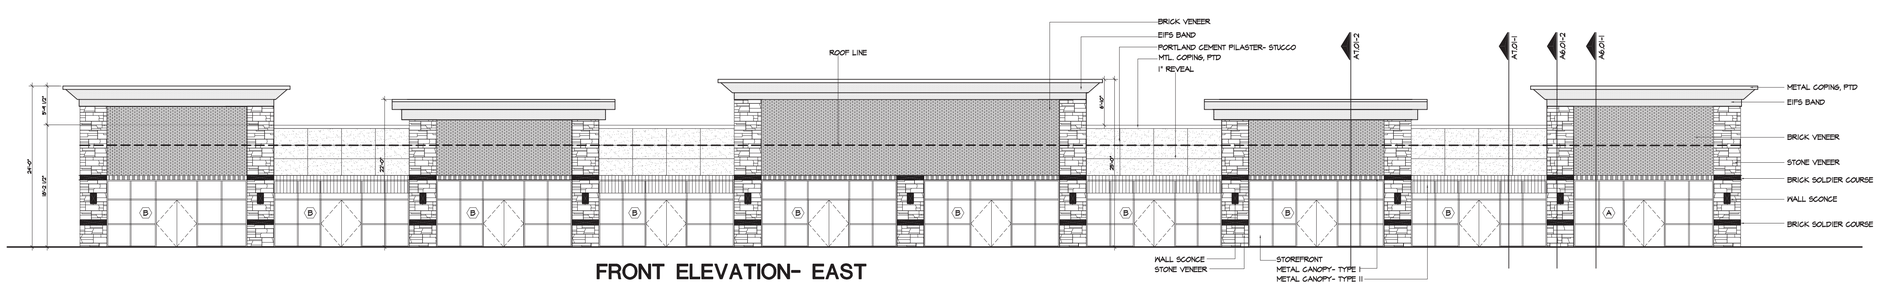

FRONT ELEVATION- EAST

01 ENGLARGED BUILDING ELEVATIONS- BUILDING 1

3/32"=1'-0"

BEAR DESIGN BUILD
2695 VILLA CREEK DR. SUITE 110
DALLAS, TEXAS 75234
T) 469-882-7038
E) 3hbear@gmail.com

ARCHITECT SEAL

ENGINEER SEAL

#	DATE	SUBMISSION
--	05.06.20	INTRIM REVIEW
1	--	--

LAKE RIDGE CENTER
GRAND PRAIRIE
TEXAS

ENLARGED ELEVATIONS

22004-25 JOB NO.

A4.01 SHEET