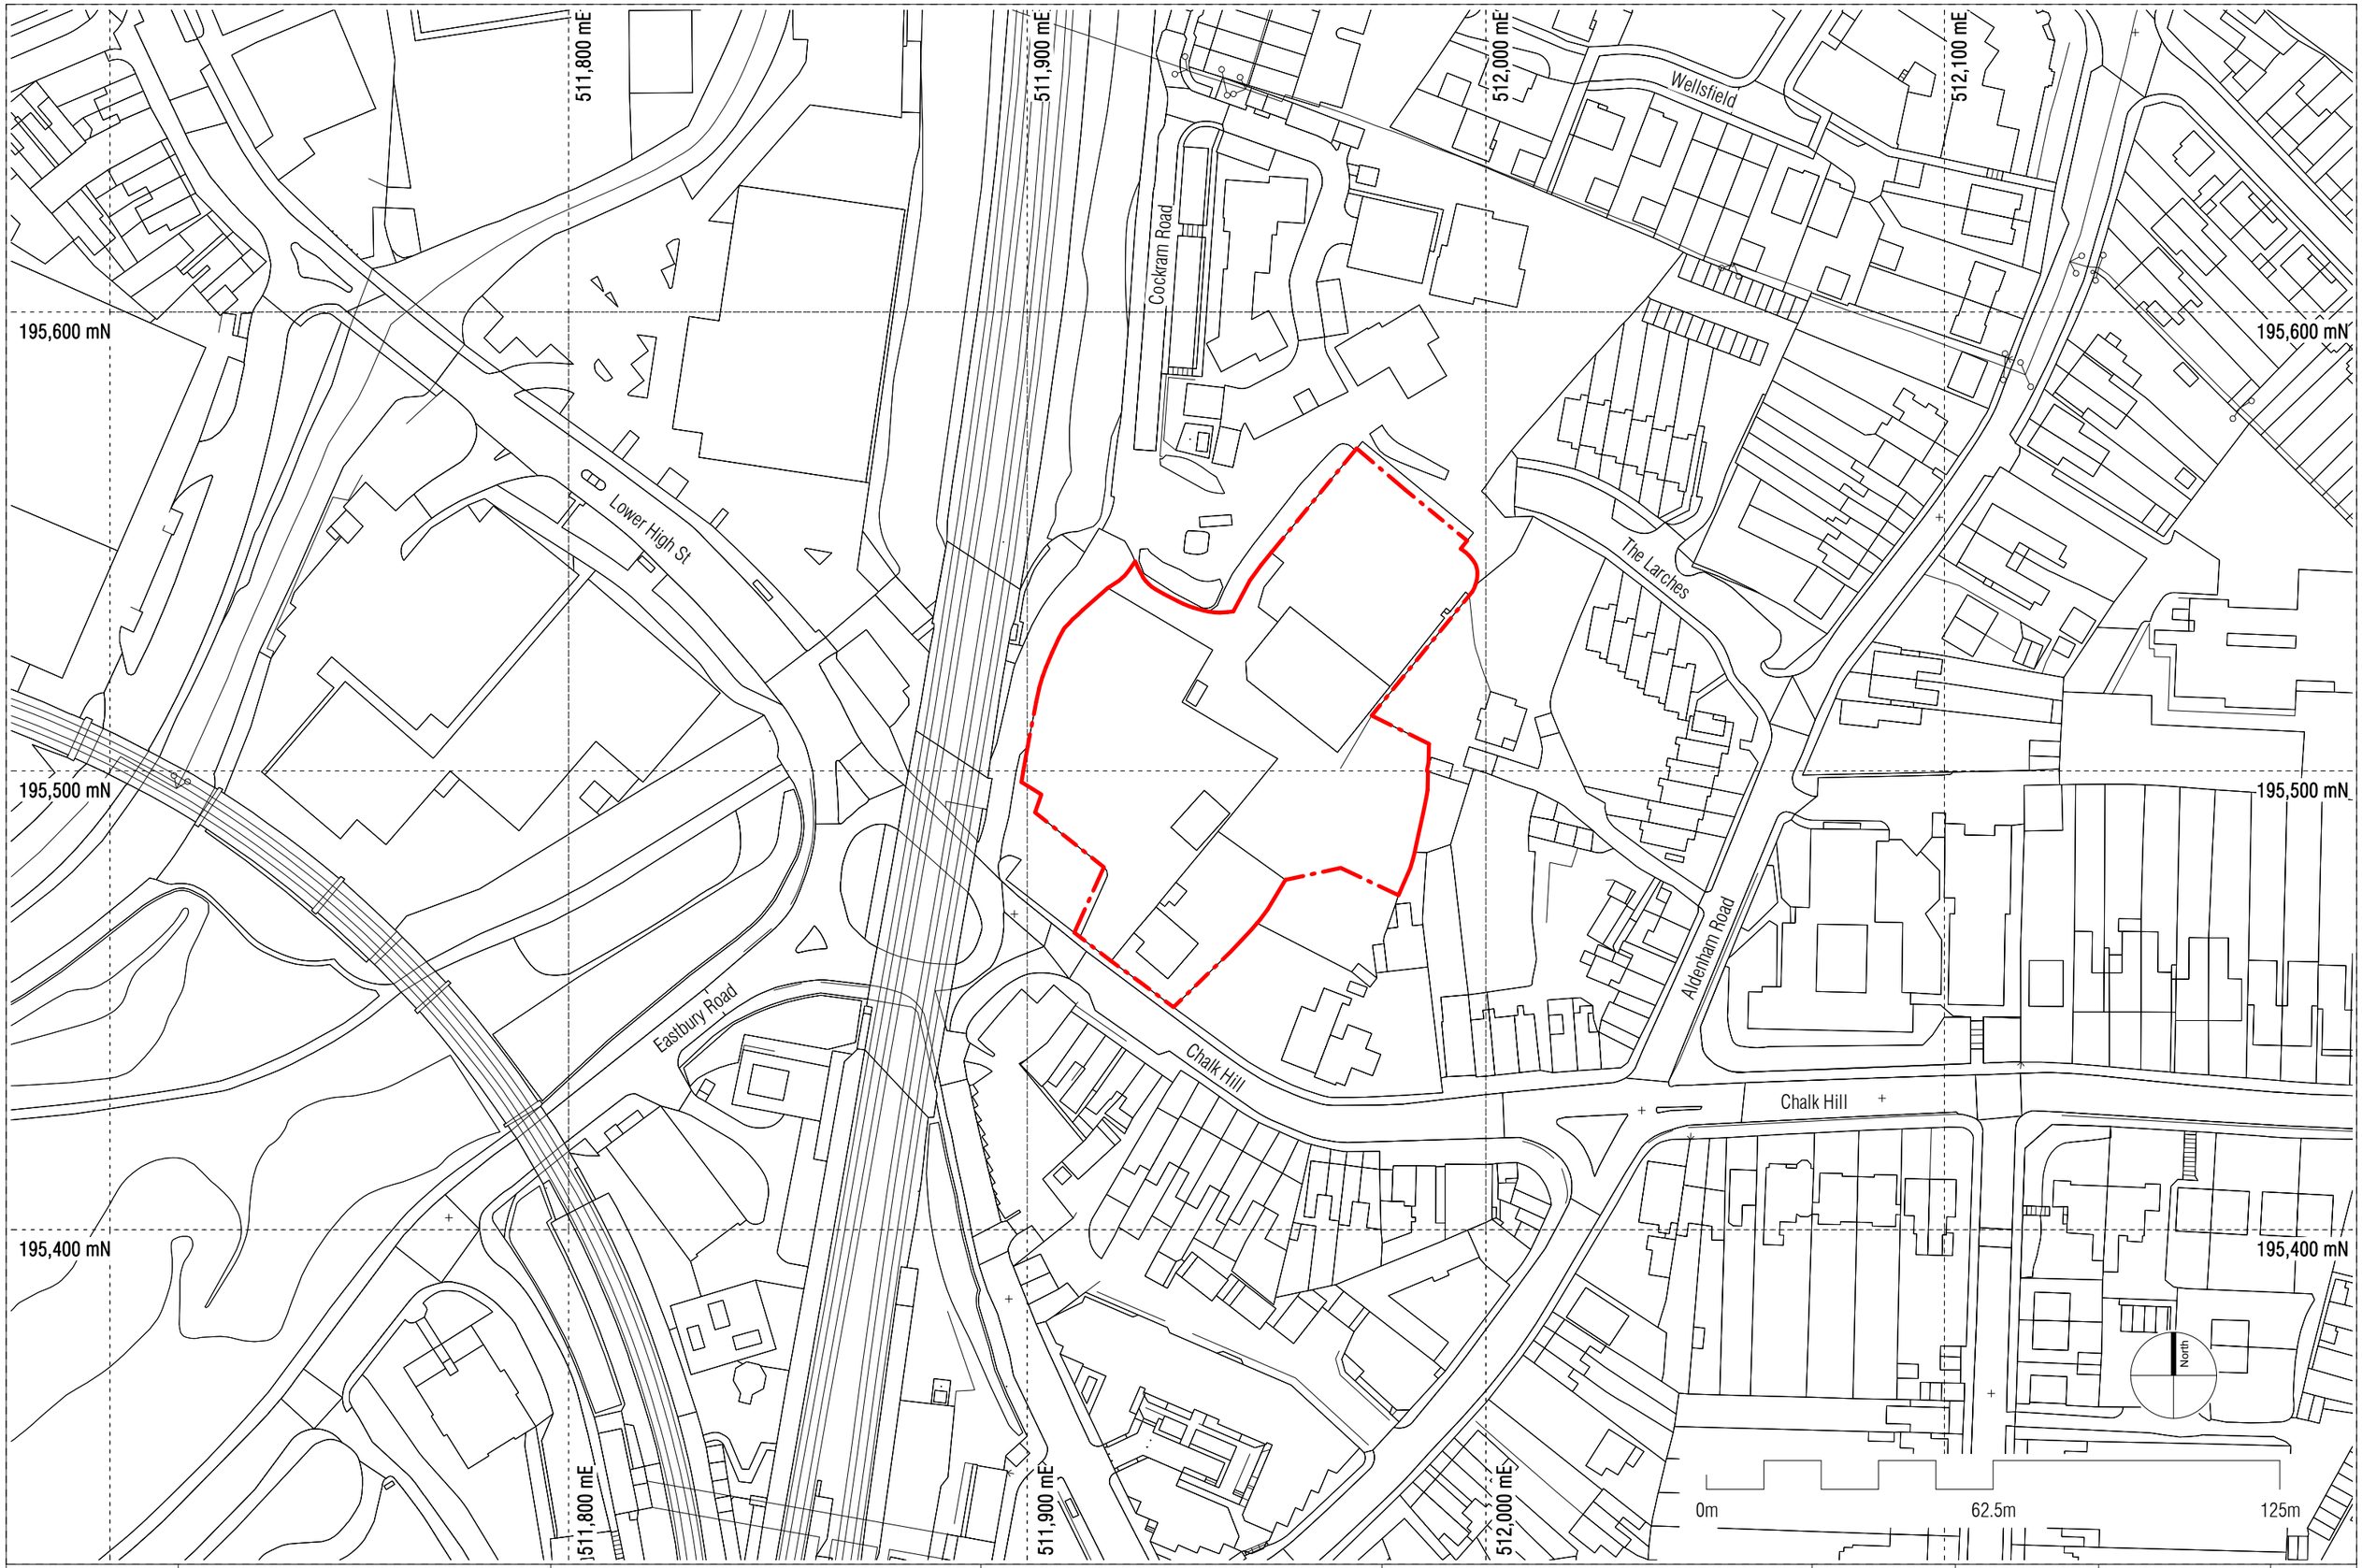


**Bogle** Architects
London | Prague | Hong Kong
Elizabeth House, 39 York Road, London, SE1 7NQ, UK +44 (0) 203 587 7100
www.bogle architects.com

| Client: | Project: | Drawing Title: | Disclaimer: | Scale @ A3: | Date of First Issue: | Drawing No: | Revision: |
|---|---|---|---|---|---|---|---|
| Berkshore Ltd | Chalk Hill, Watford | Site Location Plan | Do not scale from this drawing.<br>This documentation is for planning purposes only and not for construction.<br>This document is copyright and may not be reproduced without the permisiion of the owner.<br>Ordinance Survey data contained herein is for use on this project only. | 1 : 1250 | 30/01/2018 | PL_001 | 2 |