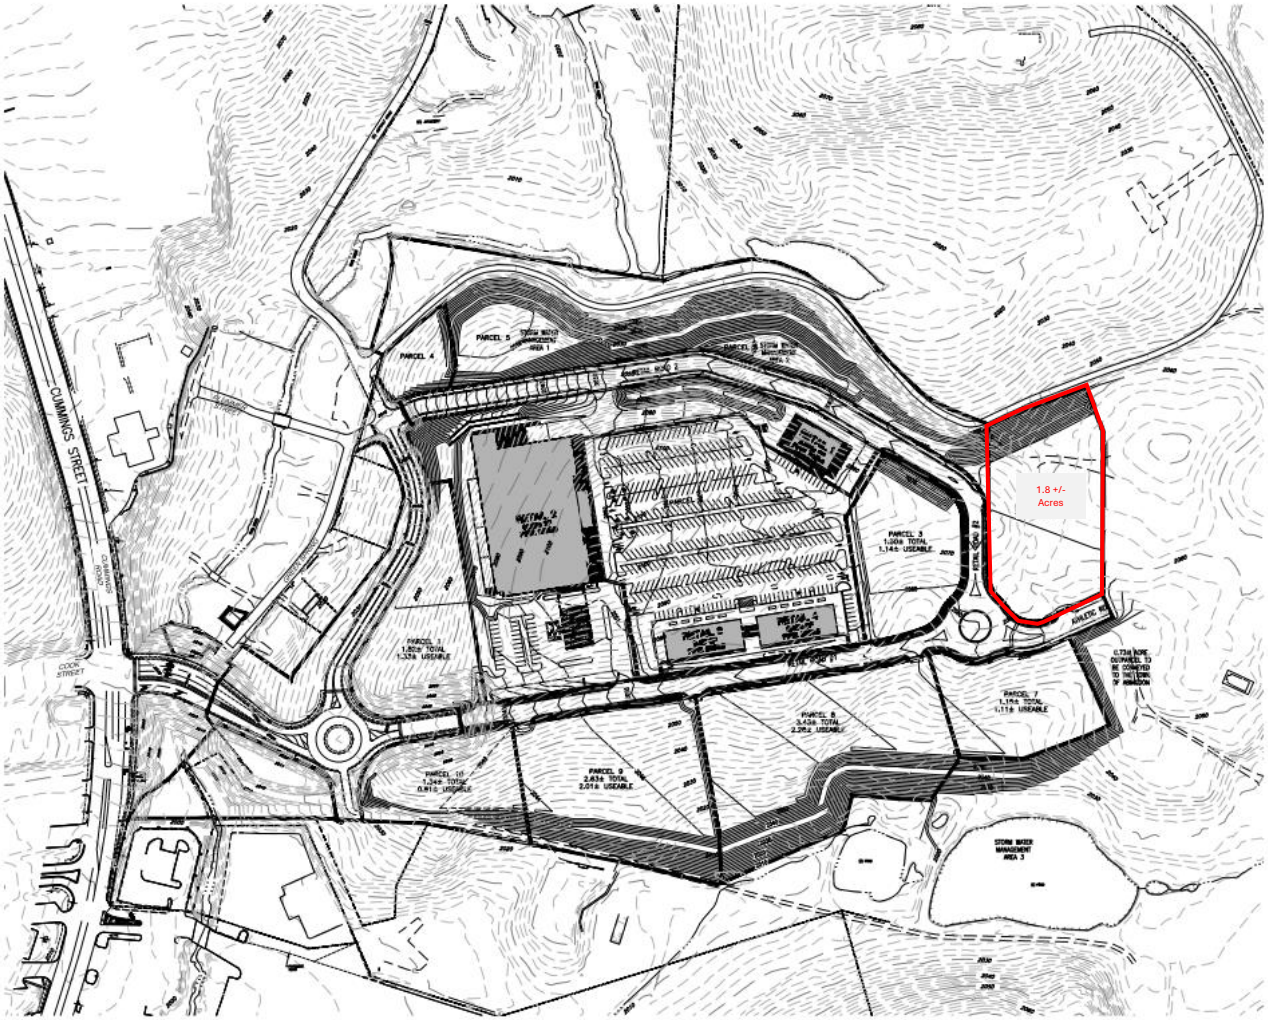

CALL THREE WORKING DAYS BEFORE YOU DIG 811 ONE CALL SYSTEMS INC.

SCALE: 1" = 100'

100' 0' 100' 200'

REVISIONS

NO.	DATE	DESCRIPTION

ACTIVE DESIGN PHASE

- CONCEPT DESIGN
- DESIGN DEVELOPMENT
- CONSTRUCTION SECOND PHASE
- CONSTRUCTION DOCUMENTS
- CONSTRUCTION ADMINISTRATION

SEAL:

PRELIMINARY ONLY NOT FOR CONSTRUCTION

PRELIMINARY ONLY NOT FOR CONSTRUCTION

ADS PROJ. NO.: -

PROJECT:

CEMA PROPERTY ABINGDON, VA

OWNER:
Bonham Road
Abingdon, Virginia 24202

APPALACHIA DESIGN SERVICES
INCORPORATED

245 Birch Street
Bluff City, TN 37617
Phone: (423) 323-1206
Fax: (423) 323-1732

THE DRAWING, & THE PROPERTY OF "APPALACHIA DESIGN SERVICES, INC." AN INSTRUMENT OF SERVICE, & IS TO BE USED ONLY WITH RESPECT TO THE PROJECT INDICATED ON THIS DRAWING.

"APPALACHIA DESIGN SERVICES" SHALL RETAIN ALL RIGHTS TO THE USE OF THE DRAWING, & IT SHALL NOT BE USED, COPIED, OR REPRODUCED WITHOUT THE WRITTEN CONSENT OF "APPALACHIA DESIGN SERVICES." ANY DEVIATION SHALL BE REPORTED TO "APPALACHIA DESIGN SERVICES" PROJECT ARCHITECT AS SOON AS POSSIBLE BEFORE WORK THE LAW.

DRAWING INFORMATION

SCALE	AS SHOWN
SCALE (24 X 36)	
DATE ISSUED	8-31-11
REV. ADDED	12
DRAWN BY	JEC
CHECKED BY	JS

DRAWING #:

PROPOSED GRADING AND LAYOUT PLAN

DRAWING NO.

1 OF 1