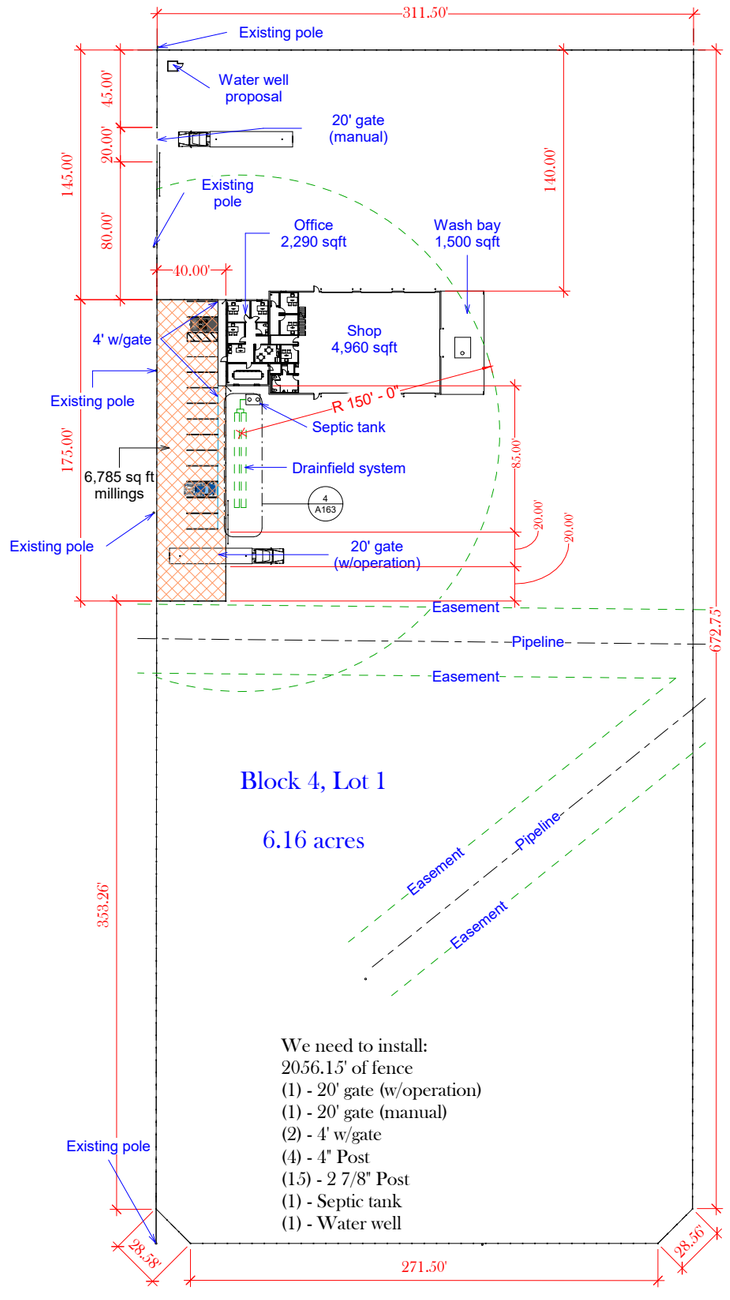

1 Block 4, Lot 1 - Site plan
1" = 40'-0"

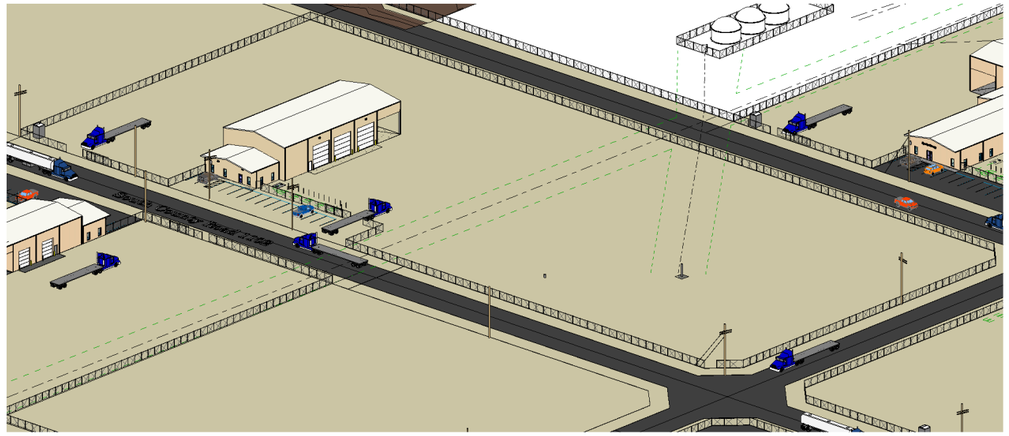

2 3D Block 4, lot 1

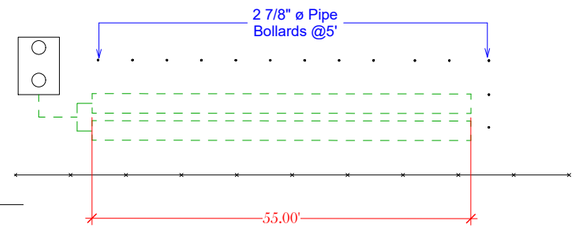

4 Block 4, Lot 1 - Drainfield plan
1" = 10'-0"

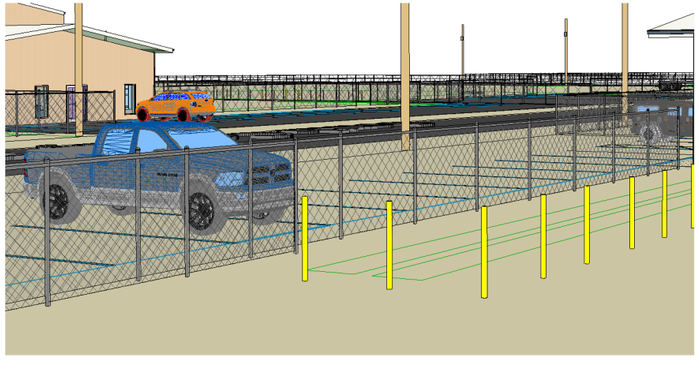

3 3D Drainfield system - Block 4, lot 1

LOZOYA CONSTRUCTION, INC.
PO Box 80400 Midland Tx.79708

No.	Description	Date

Elite

Las Aguilas D.

Block 4, Lot 1

Project number	2805
Date	03/27/19
Drawn by	Ezequiel R. Garza L.
Checked by	Fernando Leal M.

A163

Scale	As indicated

3/29/2019 11:48:34 AM