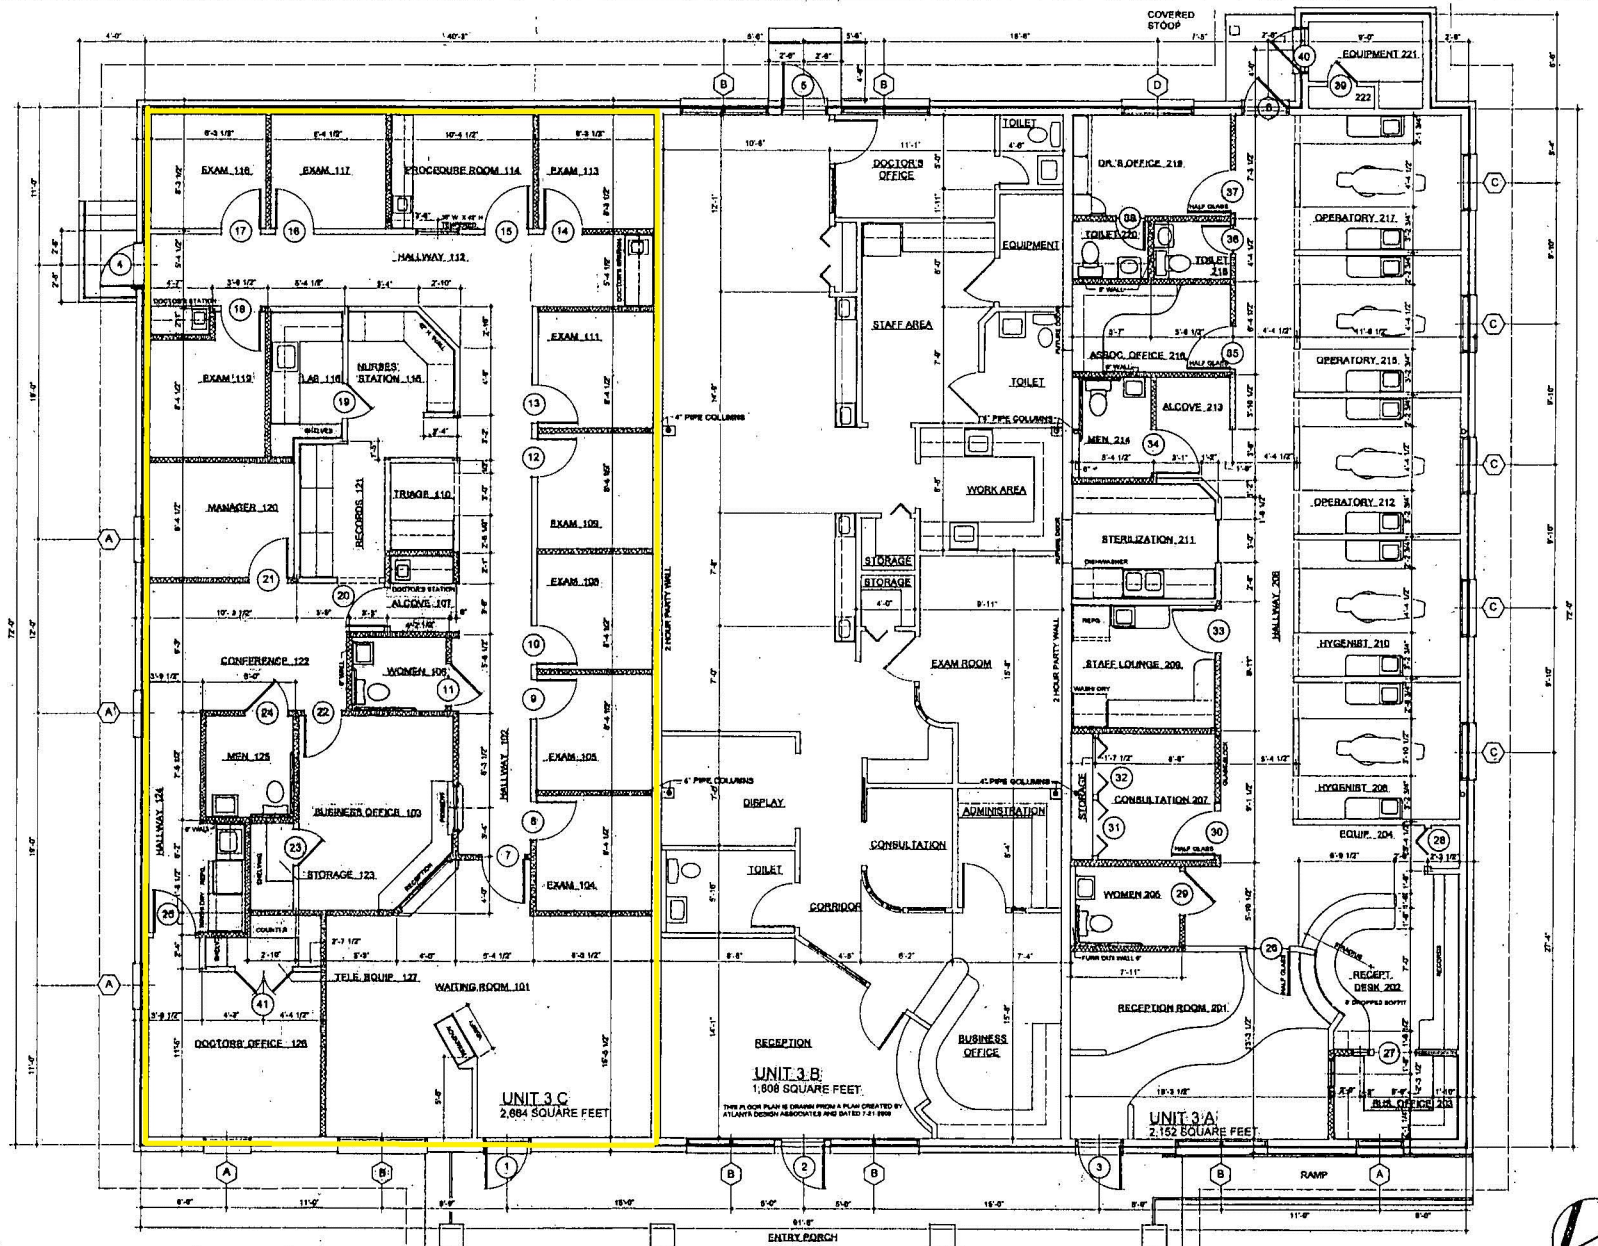

NOTE:
WALL DIMENSIONS ARE TO FACE OF STUDS OR CENTERLINE OF STUDS UNLESS NOTED OTHERWISE. REF. SMALL SCALE FLOOR PLAN FOR ADDITIONAL INFORMATION.

1/3 **FLOOR PLAN**
SCALE: 1/4" = 1'-0"
CORRIDOR WALLS TO HAVE ONE HOUR RATED ASSEMBLIES.

PROVIDE SOUND ATTENUATION BATTS IN WALLS INDICATED.

REVISIONS	BY
4/01/04	
JULY 15, 2004	
1/27/2014	

G. W. SEABROOK- PA
ARCHITECTURE & PLANNING
P.O. BOX 12183 / CHARLESTON, SC 29423 / 843-795-5253

ELLIS OAKS
PROFESSIONAL
OFFICE BUILDING
CHARLESTON, SOUTH CAROLINA

DRAWN
CHECKED
DATE 5/01/01
SCALE
JOB NO.
SHEET A-3
OF SHEETS