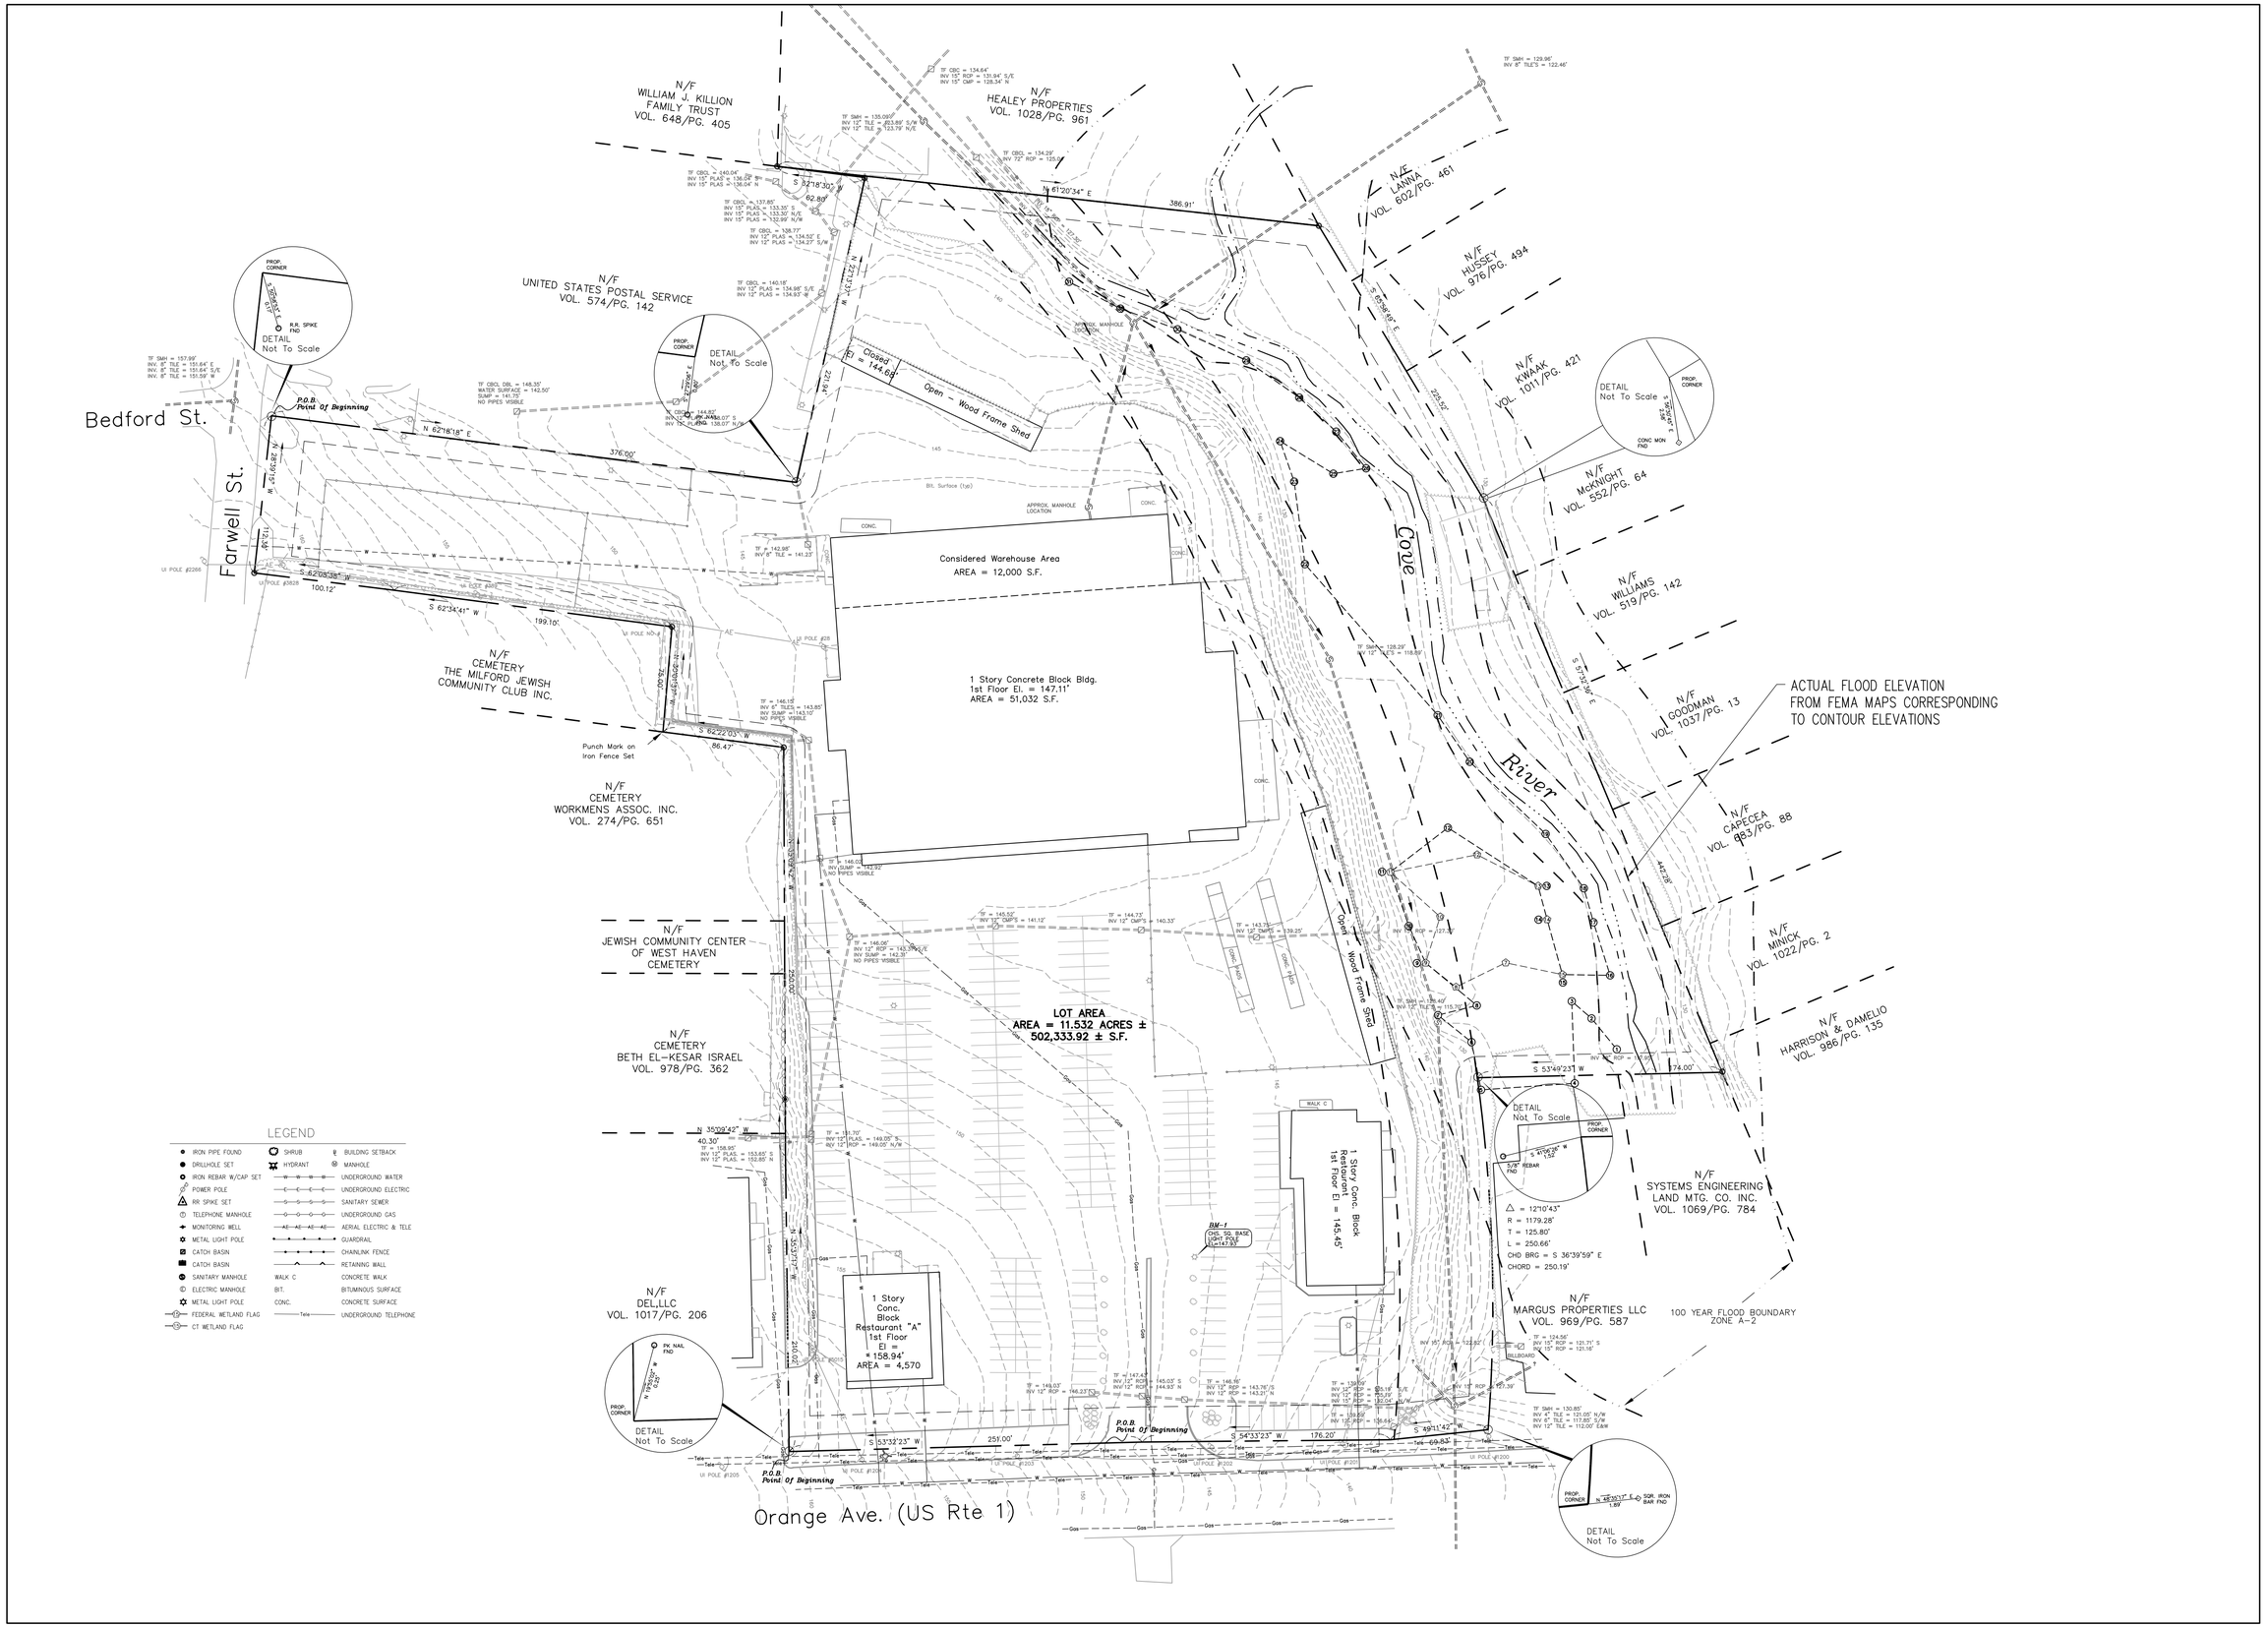

G:\ARCHIVE FILES\05-054 West Haven Plaza\SITE PLAN Retail 2.dwg, 1/29/2008 10:58:34 AM

Planning
Engineering
Landscape
Architecture
TPA DESIGN GROUP
95 Milne Street
New Haven, CT 06511
TEL: 203/562-2181
FAX: 203/787-7118
www.tpadesigngroup.com

REVISION:

NO.	DATE	REMARKS

DESIGNER: JVZ
DRAFTER: JVZ
CHECKER:
SCALE: 1"=50'
DATE: 03/07/06
TPA PROJ. NO.: 05-054

WEST HAVEN SHOPPING PLAZA

ORANGE AVENUE (U.S. ROUTE 1)

WEST HAVEN, CONNECTICUT

EXISTING CONDITIONS

DRAWING NUMBER

X