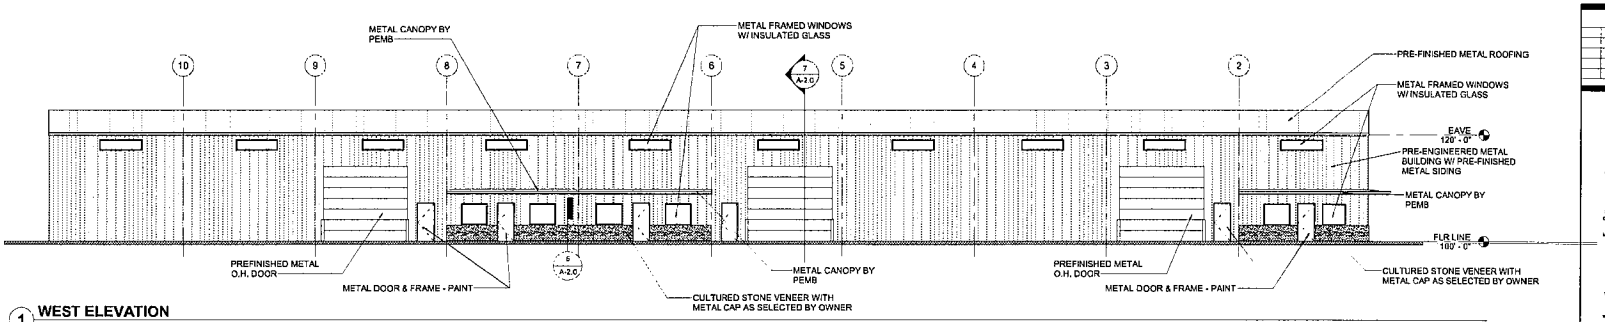

1 **WEST ELEVATION**
3/32" = 1'-0"

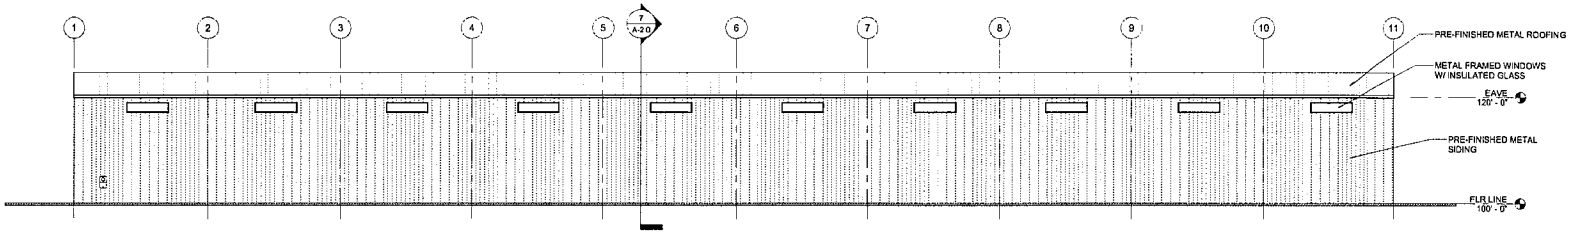

2 **EAST ELEVATION**
3/32" = 1'-0"

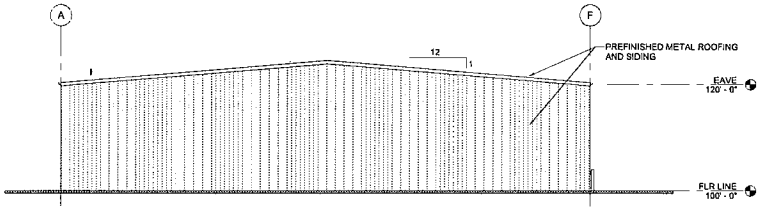

4 **NORTH ELEVATION**
3/32" = 1'-0"

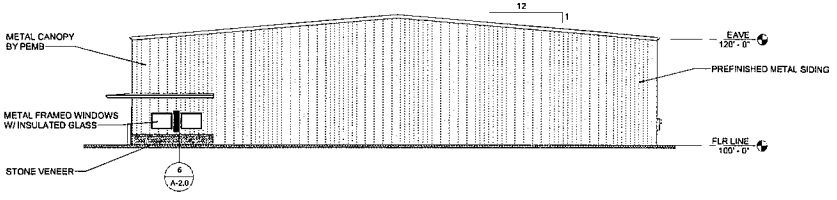

3 **SOUTH ELEVATION**
3/32" = 1'-0"

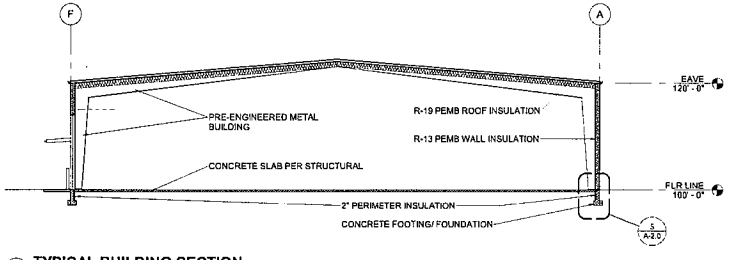

7 **TYPICAL BUILDING SECTION**
3/32" = 1'-0"

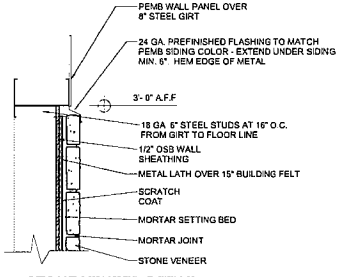

6 **STONE VENEER DETAIL**
1 1/2" = 1'-0"

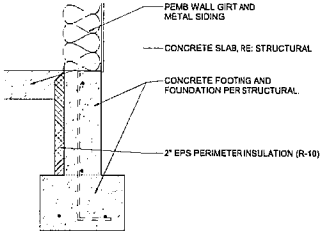

5 **FOUNDATION DETAIL**
1" = 1'-0"

REVISIONS:

jgt architecture
1212 12th avenue south · nampa, idaho 83651
phone: (208) 463-9295 · fax: (208) 463-9299
email: jgt@jgt-architecture.com

STAMP
LICENSED ARCHITECT AR-1157
1/21/20
GREGORY T DOLSON
STATE OF IDAHO

OFFICE WAREHOUSE NO. 1
FOR
OODA LOOP, LLC
BIRCH LANE - NAMPA, IDAHO

DRAWN BY: JGT	DATE: 1/21/20
CHECKED: JGT	JOB NO.: 1959

EXTERIOR ELEVATIONS / SECTION

A-2.0
SHEET
3 OF 3