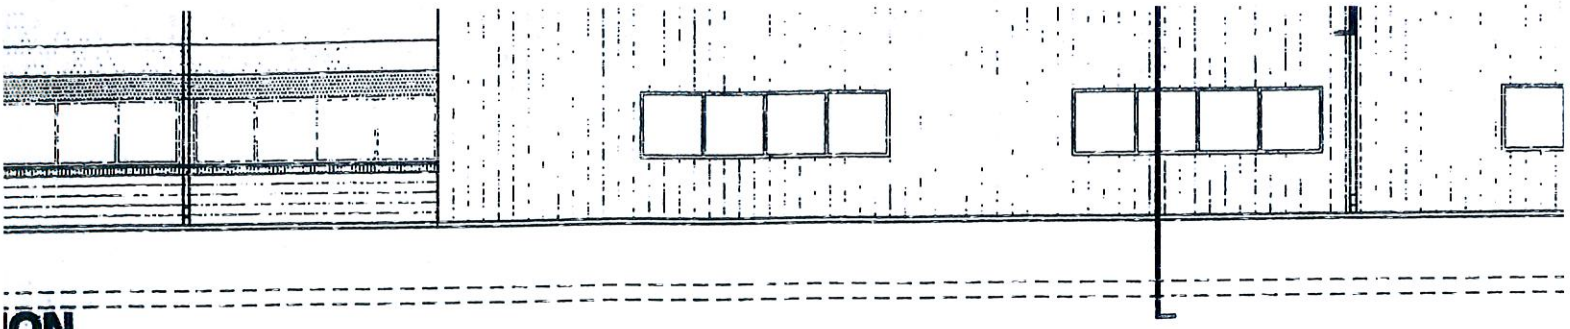

ION

CHEDULE

(VERIFY FINISHES W/OWNER)

	WALLS	CEILING	HEIGHT	REMARKS
	GYPSUM PAINTED	2'X2' A.C.T.	12'-0"	REC. FLOOR MAT
	GYPSUM PAINTED	2'X2' A.C.T.	10'-0"	
	GYPSUM PAINTED	EXP. STRUCTURE	14'-0" +/-	
	GYPSUM PAINTED	2'X2' A.C.T.	10'-0"	
	GYPSUM PAINTED	2'X2' A.C.T.	8'-6"	
	GYPSUM PAINTED	2'X2' A.C.T.	8'-6"	
	GYPSUM PAINTED	2'X2' A.C.T.	10'-0"	
	GYPSUM PAINTED	2'X2' A.C.T.	8'-6"	
	W.P. GYP. PAINTED	2'X2' V.C.G.	8'-6"	
	W.P. GYP. PAINTED	2'X2' V.C.G.	8'-6"	
	GYPSUM PAINTED	2'X2' A.C.T.	8'-6"	
	GYPSUM PAINTED	2'X2' A.C.T.	8'-6"	
	GYPSUM PAINTED	2'X2' A.C.T.	8'-6"	
	GYPSUM PAINTED	2'X2' A.C.T.	8'-6"	
	GYPSUM PAINTED	2'X2' A.C.T.	8'-6"	
	GYPSUM PAINTED	2'X2' A.C.T.	8'-6"	
	W.P. GYP. PAINTED	2'X2' V.C.G.	8'-6"	
	W.P. GYP. PAINTED	2'X2' V.C.G.	8'-6"	
	GYPSUM PAINTED	2'X2' A.C.T.	8'-6"	
	GYPSUM PAINTED	2'X2' A.C.T.	8'-6"	
	GYPSUM PAINTED	2'X2' A.C.T.	8'-6"	
	GYPSUM PAINTED	2'X2' A.C.T	8'-6"	
	GYPSUM PAINTED	2'X2' A.C.T.	8'-6"	
	GYPSUM PAINTED	2'X2' A.C.T.	8'-6"	
	GYPSUM PAINTED	2'X2' A.C.T.	8'-6"	
	GYPSUM PAINTED	2'X2' A.C.T.	8'-6"	
	GYPSUM PAINTED	2'X2' A.C.T.	8'-6"	
	GYPSUM PAINTED	2'X2' A.C.T.	8'-6"	
	GYPSUM PAINTED	2'X2' A.C.T.	8'-6"	

VERIFY ALL HARDWARE FUNCTIONS W/OWNER.

E TYPE	ELEV	HARDWARE	REMARKS
NUM	I, J, K	PANIC HARDWARE	
NUM	H	PUSH/PULL	
ON METAL	F	LOCKSET	
ON METAL	F	PANIC HARDWARE	
ON METAL	F	STORAGE LOCK	
ON METAL	F	PANIC HARDWARE	
NUM	G	LOCKSET	
ON METAL	F	LOCKSET	
ON METAL	F	LATCHSET	
ON METAL	F	PANIC HARDWARE	
ON METAL	F	LATCHSET	
ON METAL	F	PUSH/PULL	
ON METAL	F	PUSH/PULL	
ON METAL	F	LOCKSET	
ON METAL	F	LOCKSET	
ON METAL	F	LOCKSET	
ON METAL	F	STORAGE LOCK	
ON METAL	F	PRIVACY LOCK	
ON METAL	F	PRIVACY LOCK	
ON METAL	F	LOCKSET	
NUM	G	LOCKSET	
ON METAL	F	LOCKSET	
ON METAL	F	STORAGE LOCK	
ON METAL	F	STORAGE LOCK	
ON METAL	F	LOCKSET	
ON METAL	F	STORAGE LOCK	
ON METAL	F	LOCKSET	
ON METAL	F	LOCKSET	
ON METAL	F	LOCKSET	
NGL	F	PANIC HARDWARE	

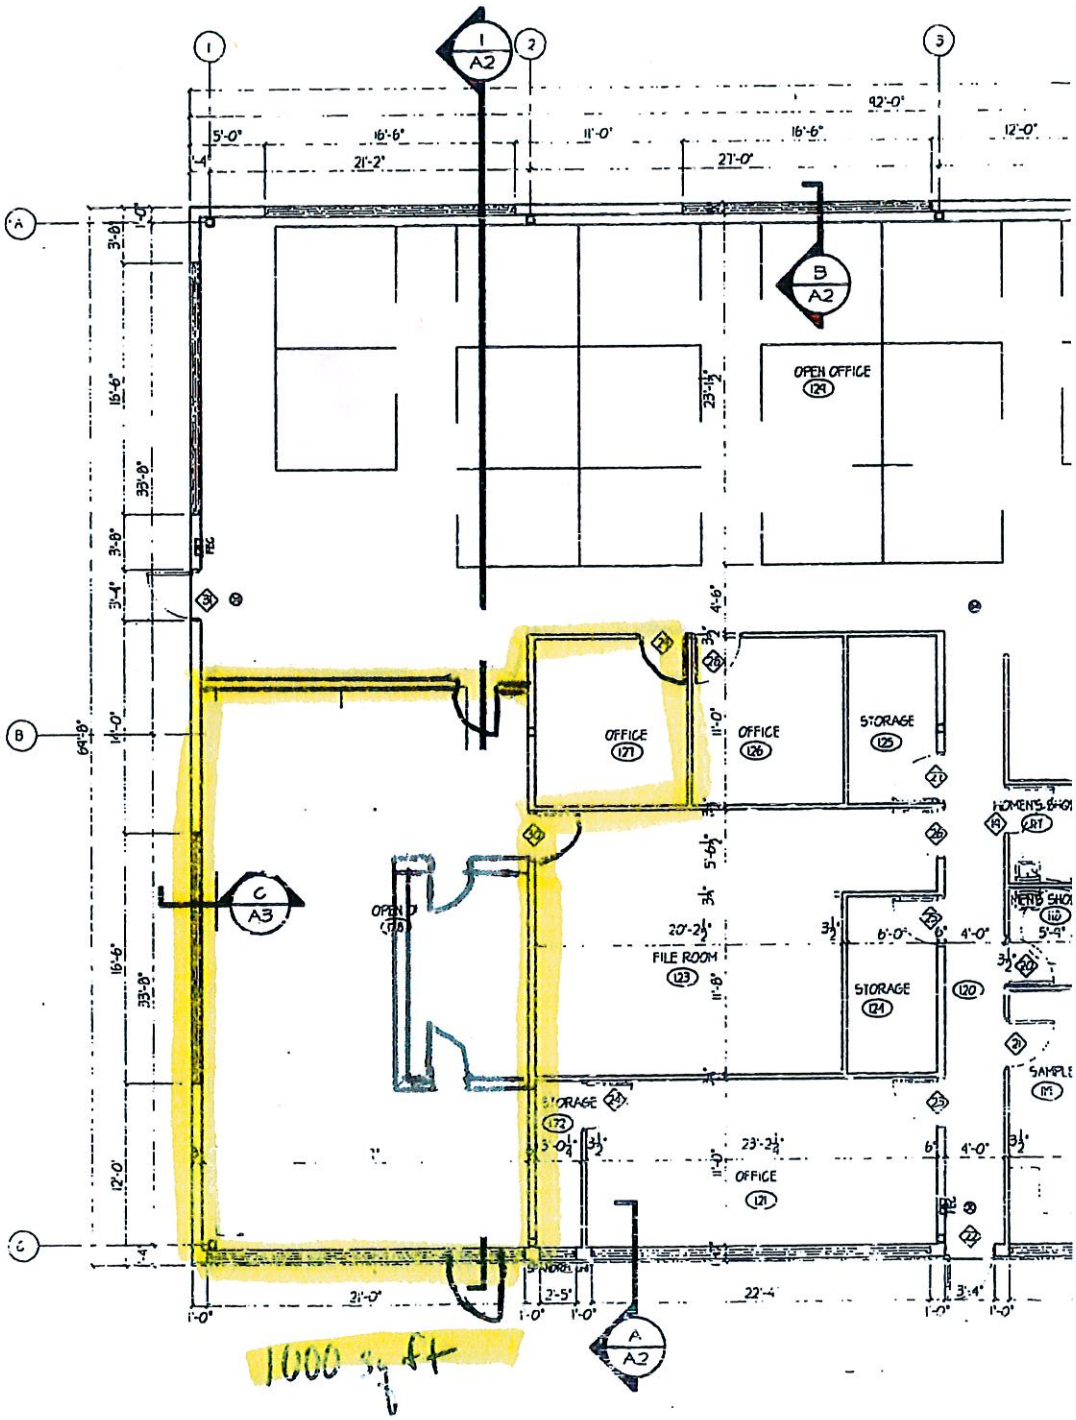

FLOOR PLAN

SCALE 1/8" = 1'-0"