DOOR SCHEDULE

MARK	LOCATION	STATUS	SIZE (W X H)	DOOR TYPE	DOOR MATERIAL	DOOR FINISH	FRAME MATERIAL	FRAME FINISH	REMARKS
1	ENTRANCE DOOR	NEW	(2) 3'-0" X 7'-0"	A	HOLLOW METAL	PAINT	METAL	PAINT	LOCKS PER CONTRACTOR
2	OFFICE DOORS	NEW	3'-0" X 7'-0"	A	HOLLOW METAL	PAINT	METAL	PAINT	LOCKS PER CONTRACTOR
3	BATHROOM DOOR	NEW	3'-0" X 7'-0"	B	HOLLOW METAL	PAINT	METAL	PAINT	LOCKS PER CONTRACTOR
4	COOLER DOORS	NEW	COOLER DOORS BY MANUFACTURER						
5	REAR EXIT DOOR	NEW	3'-0" X 7'-0"		HOLLOW METAL	PAINT	METAL	PAINT	LOCKS PER CONTRACTOR

GENERAL DOOR NOTES

A. HARDWARE SCHEDULE SHALL BE SUPPLIED BY THE VENDOR & APPROVED BY THE OWNER/VENDOR SHALL ALSO SUPPLY CUT SHEETS, MAINTENANCE AND ADJUSTMENT MANUAL FOR ALL HARDWARE SUPPLIED. VENDOR SHALL ALSO GIVE OWNER AN ANALYSIS OF THE KEYING OF THIS PROJECT.
B. DOOR HARDWARE SHALL BE LEVER TYPE OR PUSH-PULL TYPE.
C. THRESHOLDS SHALL BE NO HIGHER THAN 1/2" ABOVE FIN FLR EDGE TO BE BEVELED WITH A SLOPE NO GREATER THAN 1 IN 2, IF HIGHER THAN 1/4" ABOVE FIN. FLR.
D. JAMB WIDTHS AT METAL FRAMES ARE BASED ON 1/2" RETURNS, DOOR SUPPLIER MAY ADJUST TO NEXT PRACTICAL THROAT SIZE.
E. U VALUES FOR OVERHEAD DOOR = 1.17, PERSONNEL DOORS = .31, GLASS DOORS = 1.04
F. DOORS AND FRAMES AT FIRE RATED WALLS SHALL HAVE APPROPRIATE LABELS
G. EXIT DOORS SHALL NOT BE SUBJECT TO THE USE OF A KEY OR REQUIRE SPECIAL KNOWLEDGE TO OPERATE.

WALL SCHEDULE

NOTE: WATER RESISTANT GYP. BD. @ WET AREAS (TYPICAL)

MARK	STATUS	LOCATION	CMU	METAL	SPACING	HEIGHT	FINISH @ EXTERIOR	FINISH @ INTERIOR	REMARKS
W1	NEW	EXTERIOR	N/A	3 5/8" 20 GA	24"	TO STRUCTURE	BRICK / EIFS	1/2" GYP BD	R19 INSULATION
W2	NEW	STOREFRONT	N/A	ALUMINUM	36"	11'-0" AFF	GLASS	GLASS	TEMPERED
W3	NEW	REAR WALL	8" CMU	N/A	N/A	TO STRUCTURE	8" CMU	1/2" GYP BD	
W4	NEW	INTERIOR	N/A	3 5/8" 25 GA	24"	10'-0" AFF	N/A	1/2" GYP BD	
W5	NEW	COOLER WALL	ALL COOLER WALLS TO BE DESIGNED BY COOLER MANUFACTURER						
W6	NEW	PLUMBING WALL	N/A	6" 25 GA	24"	9'-0" AFF	1/2" GYP BD	1/2" GYP BD	
W7	NEW	FIRE WALL	N/A	6" 25 GA	24"	TO STRUCTURE	5/8" GYP BD	5/8" GYP BD	SEE UL DETAIL

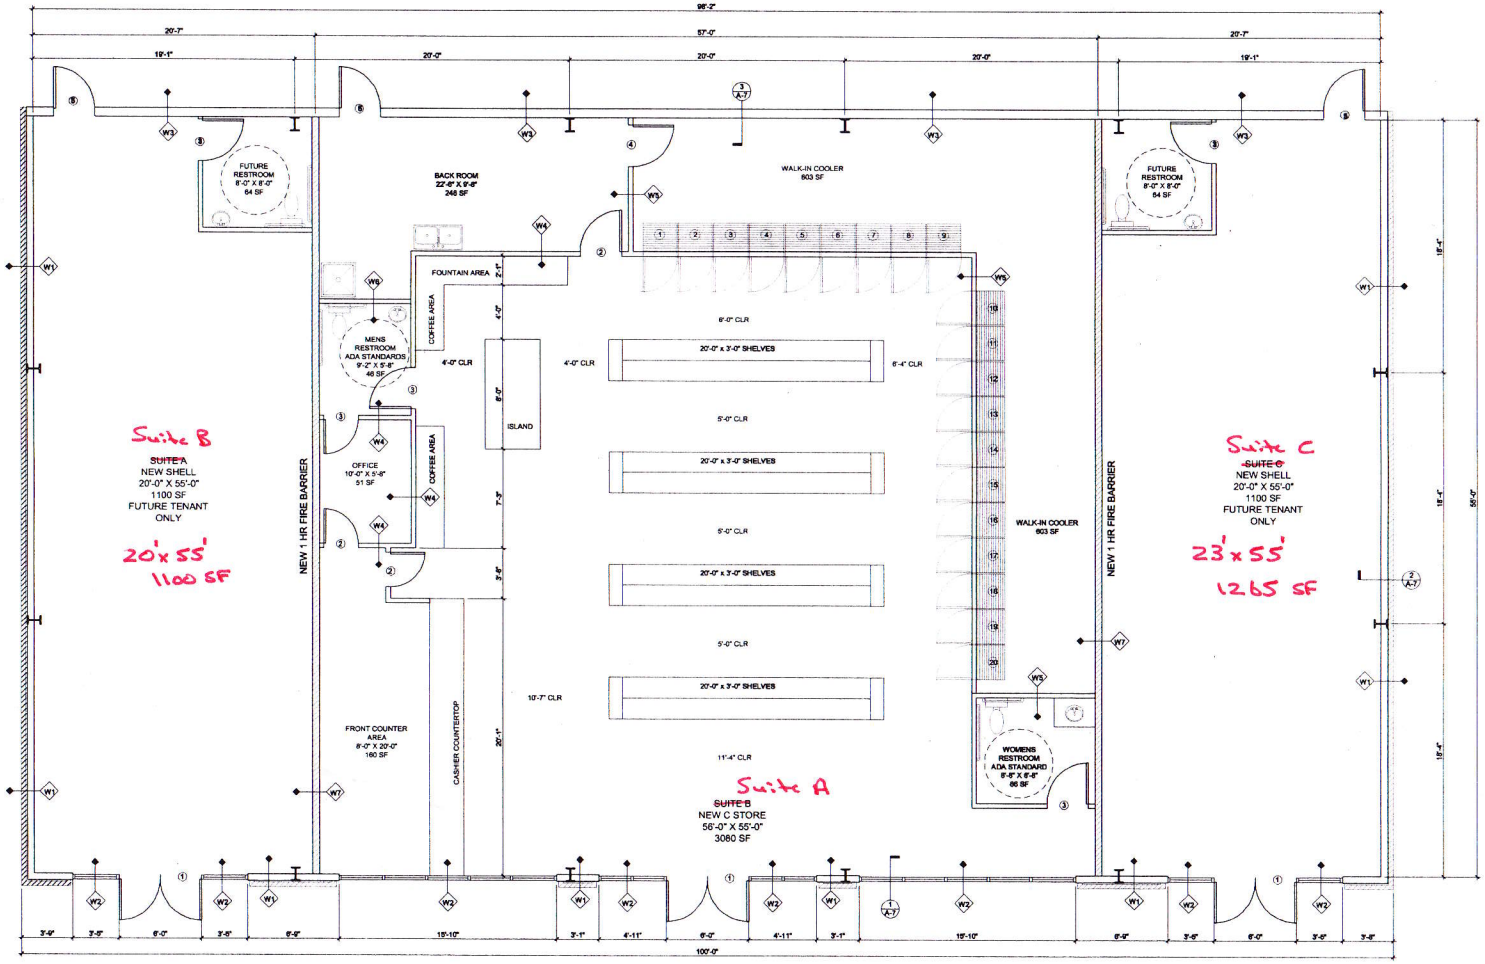

1 FLOOR PLAN
Scale: 1/4" = 1'-0"

FOR CONSTRUCTION

LAWRENCE DESIGN GROUP
Architectural Planning and Permitting
162 East Crogan Street
Suite T
Lawrenceville, GA 30045
Tel. 770-682-8855
Fax 770-682-8308
mail@LawrenceDesignGroup.com

STATE OF GEORGIA
HAROLD J. BOWER, III
REGISTERED ARCHITECT

WHITEHALL C STORE
WHITEHALL ROAD
ATLANTA GA
CITY OF ATLANTA

© COPYRIGHT WARNING
"Title 17 Federal Copyright Law"
Prohibits removal of this note.
These documents are the sole property of LAWRENCE DESIGN GROUP, Inc. for the construction of this building at the designated address, and may not be altered or published without the expressed written consent of LAWRENCE DESIGN GROUP, Inc.

Professional Memberships:
AIBD American Institute of Building Design
American Society of Interior Design

Issue	Date	Drawn By
1	12-27-12	KMB
2	1-8-12	KMB
3	3/1/13	KMB
4		
5		
6		
7		
8		

LDG Job # 2012-049

FLOOR PLAN

A-1