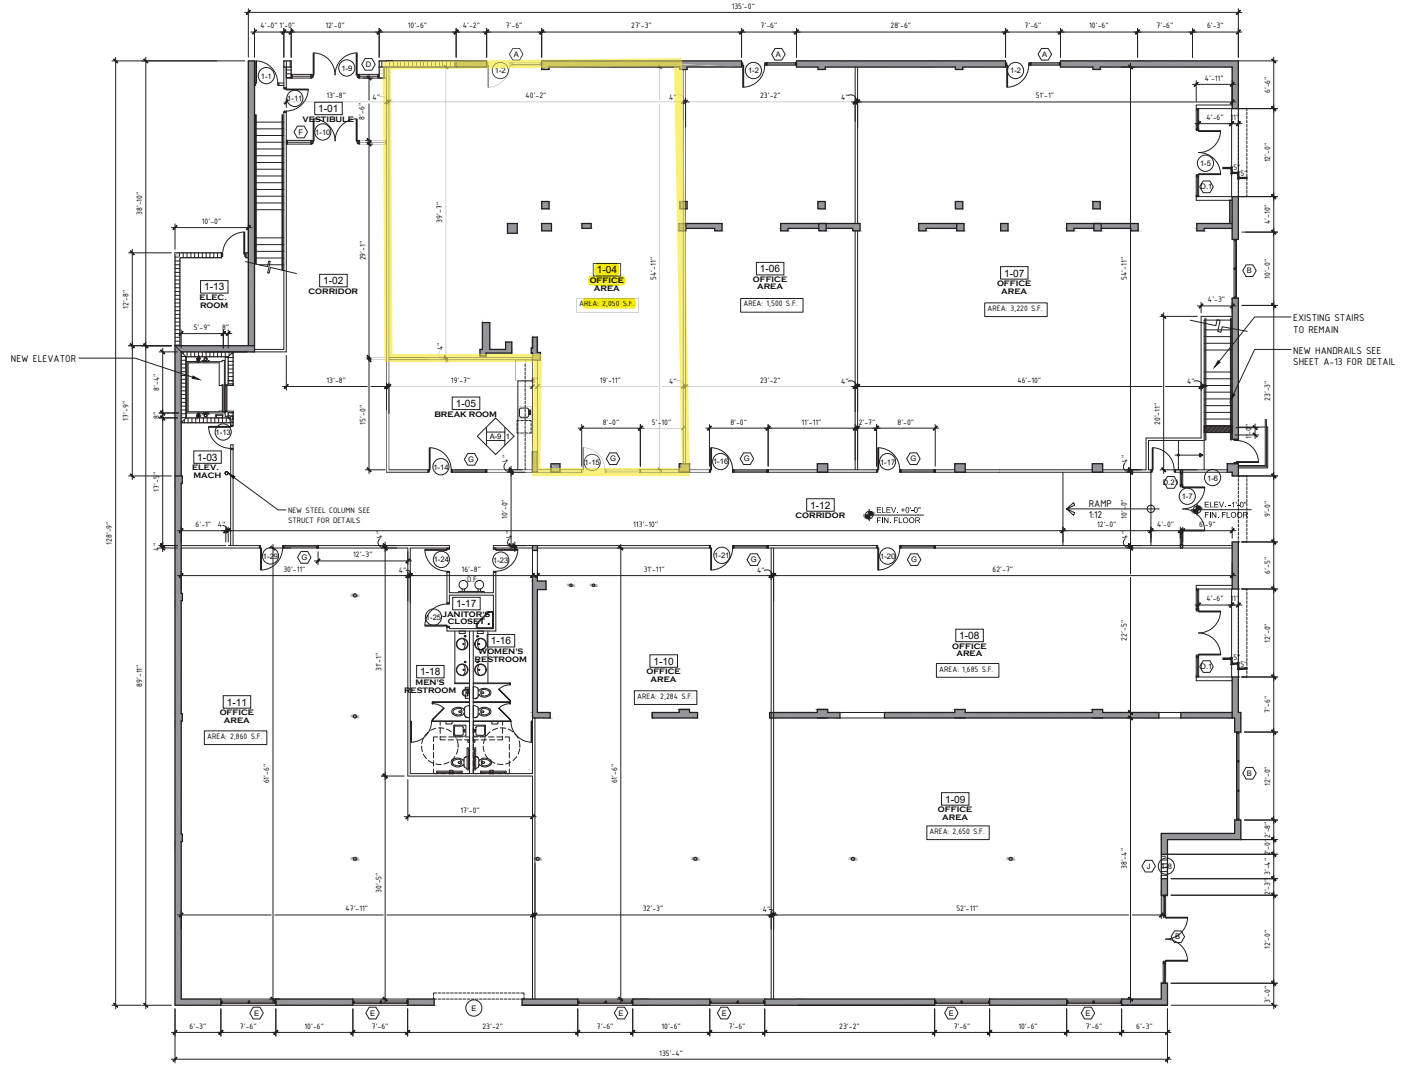

LEGEND :

- EXISTING C.M.U. WALLS AND PARTITION WALL TO REMAIN
- NEW C.M.U. WALL SEE WALL TYPES FOR DETAILS
- NEW METAL STUD FRAMED PARTITION WITH 5/8" GYPSUM WALLBOARD SEE WALL TYPES FOR ADDITIONAL DETAILS
- EXISTING STEEL PIPE. COLUMNS TO REMAIN
- EXISTING CONC. COLUMNS TO REMAIN

NOTES

1. ALIGN PARTITION FRAMING WITH P.T. 1x2 FURRING ON MASONRY WALLS.
2. ALL TIMBER IN CONTACT WITH CONCRETE OR CONC. BLOCK SHALL BE P.T.
3. ALL GYPSUM WALLBOARD IN BATHROOMS SHALL BE 5/8" MOISTURE-RESISTANT, SUBSTITUTE 5/8" DUROCK TILE BACKER BOARD WHERE WALL TILE IS SPECIFIED.

PAINTING NOTES

1. ALL WALLS/PARTITIONS SHALL BE PRIMED AND FINISHED WITH TWO (2) COATS OF HIGH-QUALITY INTERIOR GRADE LATEX PAINT IN COLORS AND FINISHES SELECTED BY THE OWNER/INTERIOR DESIGNER.
2. ALL DOORS AND FRAMES, WOOD BASE & CROWN MOLDING, AND OTHER WOOD TRIM SHALL BE PRIMED AND FINISHED WITH TWO (2) COATS OF HIGH QUALITY INTERIOR GRADE OIL BASE PAINT IN COLORS AND FINISHES SELECTED BY THE OWNER/INTERIOR DESIGNER.

GROUND FLOOR PLAN

N

0 8' 16' 32'

SCALE: 1/8" = 1'-0"

D◦N◦B
Design Group, LLC
AA26001282
370 Miracle Mile
Coral Gables, Florida 33134
Tel. 305.444.5545
Fax 305.444.5509
www.dnbdesigngroup.com

2200 BUILDING ALTERATIONS/ RENOVATIONS

2200 N.W. 2nd AVENUE
MIAMI, FLORIDA

OWNER
BEN ATKINS
45 Main Street, Suite 502
Brooklyn, NY 11201
(718) 522-5171

DNB PROJECT NUMBER
13-152

OWNER'S PROJECT NUMBER

ISSUED FOR:
BUILDING PERMIT

TYPE OF DOCS:
CONSTRUCTION DOCUMENTS

No.	DATE	REVISION	BY

DRAWN BY: R.B.
APPROVED BY: F.D.
DATE: 11.15.13
SCALE: AS SHOWN

CONSULTANTS:

SEAL/SIGNATURE

FRANCILIS J. DOMOND, R.A.
AR - 93304

This drawing is the property of DNB Design Group and is not to be reproduced or copied in whole or part. It is not to be used on any other project and is to be returned on request.
COPYRIGHT © 2010

SHEET TITLE
GROUND FLOOR PLAN

SHEET NUMBER
A-2