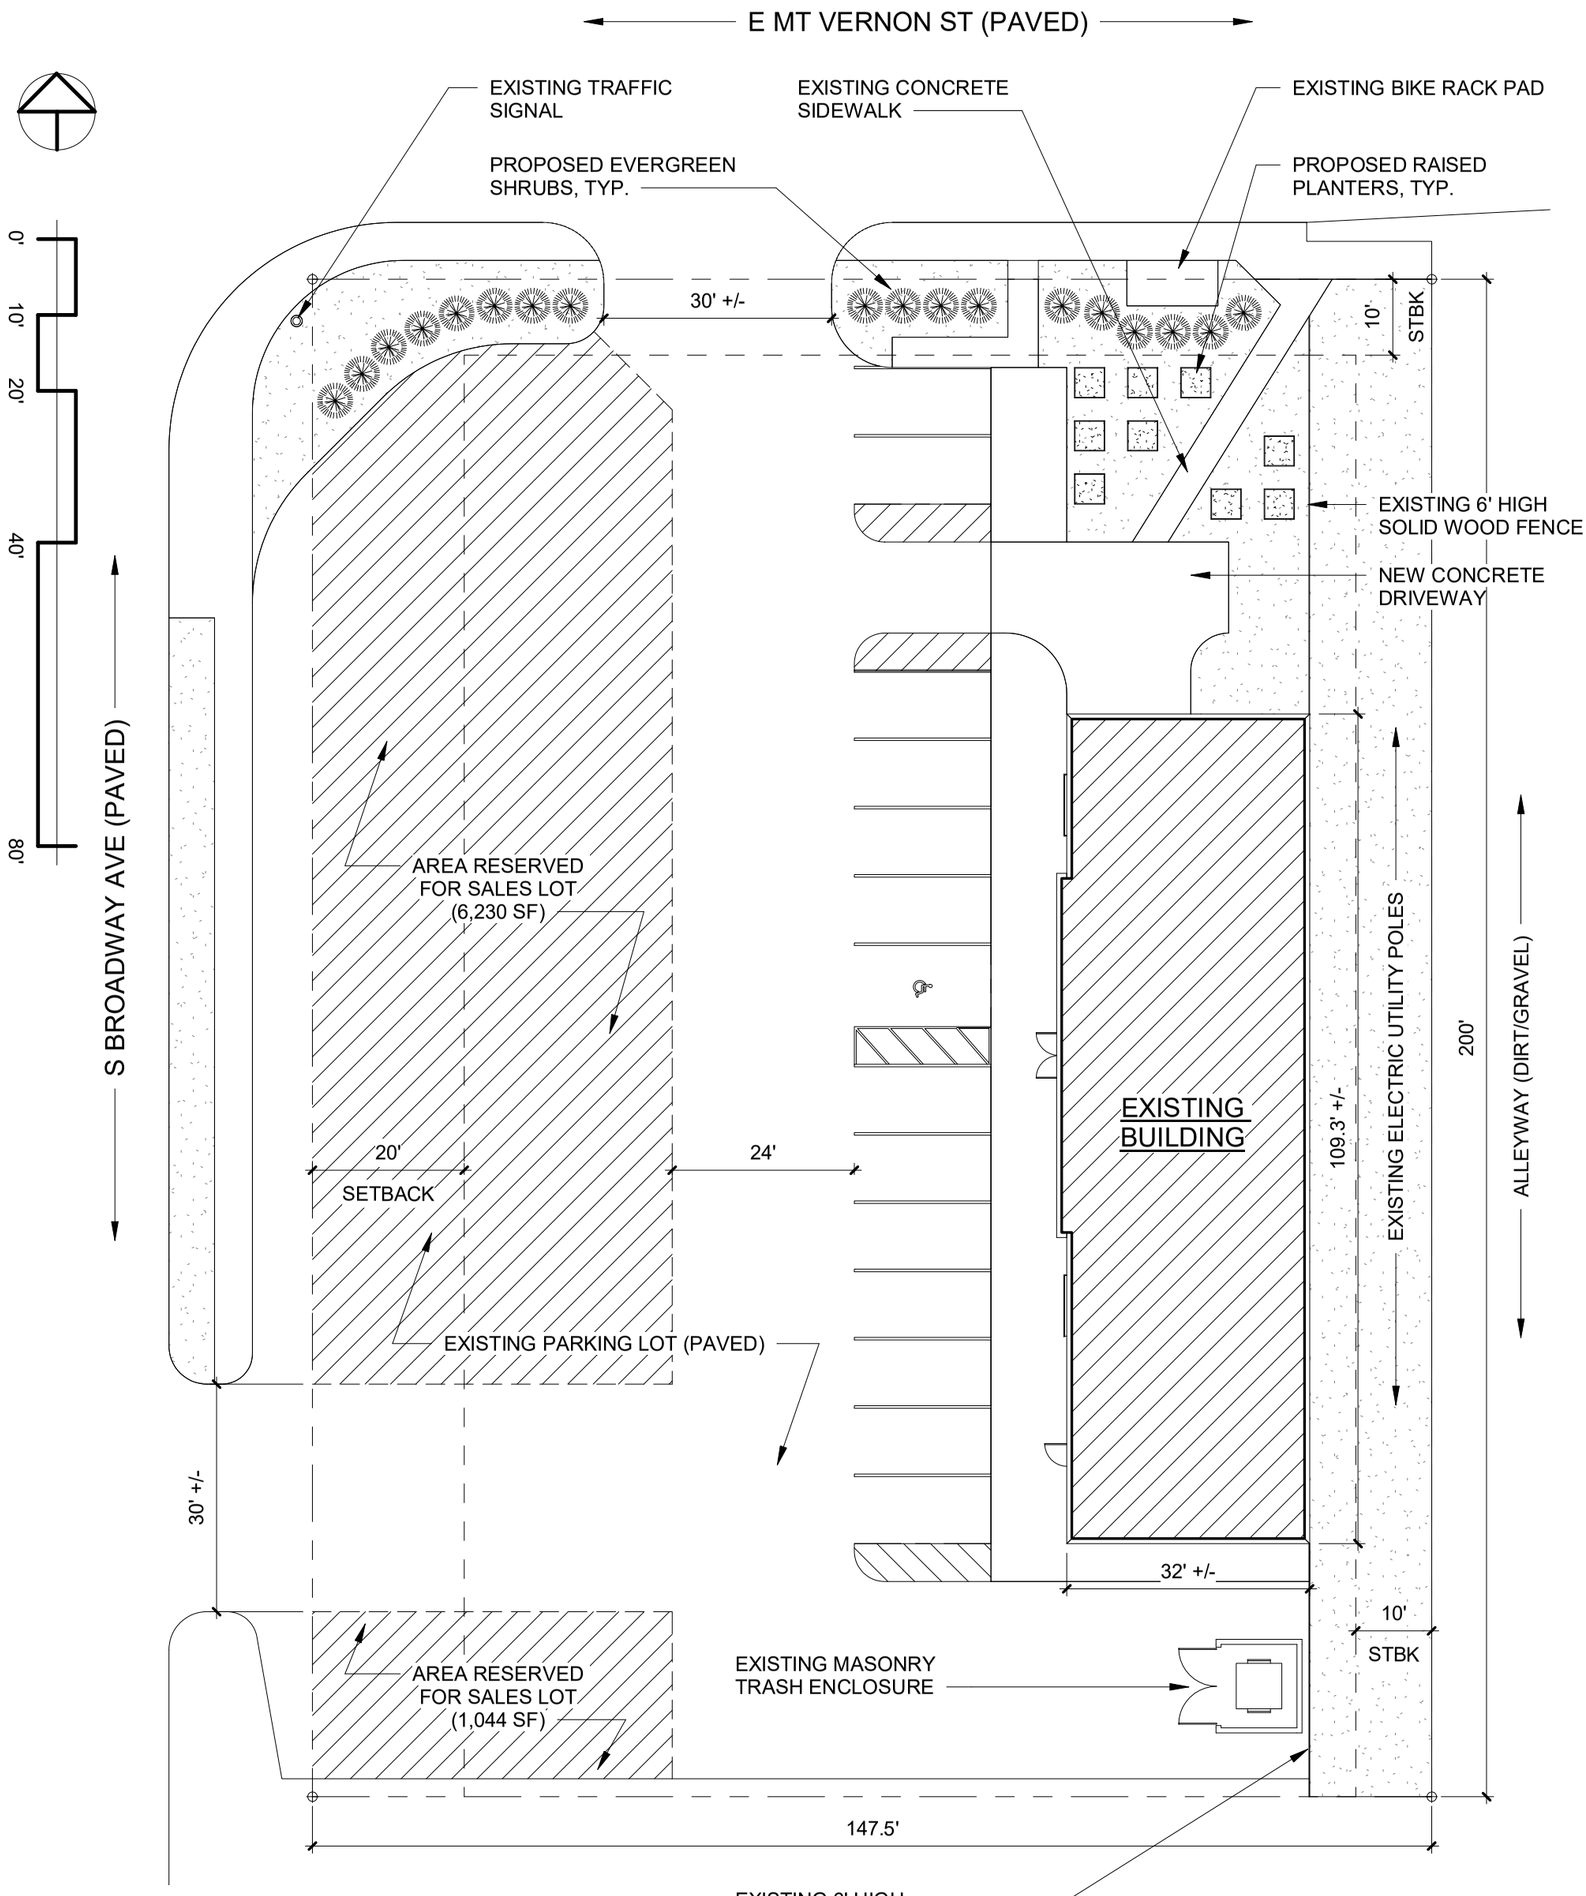

1 SITE PLAN
1" = 20'-0"

PROPERTY LEGAL DESCRIPTION: ODD LOTS 3 TO 17 INC SNIVELY-MILLER & WORK'S SUB

CLARKITECTURE
CLARKITECTURE.NET
(316) 302-4472
7701 E KELLOGG DR, SUITE 630
WICHITA, KS 67207

OWNER: (APPLICANT)
HMB RE, LLC

PROJECT:
SOUTH BROADWAY CAR DEALERSHIP

DATE:
02/07/18

NOTE: THESE DRAWINGS ARE NOT ISSUED FOR CONSTRUCTION.