ELEVATION LEGEND

MARK	ITEM/ MATERIAL	FINISH/ COLOR
1	BRICK OR BRICK VENEER	WHITE
2	HORIZONTAL CONC. WALL PANELS	BEIGE
3	CONC. BOARD AND BATTEN LOOK	PAINTED: BENJAMIN MOORE- IRON MOUNTAIN
4	SMOOTH STUCCO	PAINTED: BENJAMIN MOORE- IRON MOUNTAIN
5	SMOOTH STUCCO	PAINTED: GRAY
6	SMOOTH STUCCO	PAINTED: LIGHT GREY
7	ALUMINUM SHUTTERS	PRE-FINISH: DARK BRONZE
8	FABRIC AWNINGS	BLACK
9	STANDING METAL SEAM	PRE-FINISH: SILVER
10	DOUBLE STOREFRONT DOORS W/ SIDELITES	PRE-FINISH: BRONZE
11	FIXED WINDOW	PRE-FINISH: BRONZE
12	DOUBLE HOLLOW METAL LOUVER DOOR	PRE-FINISH: BRONZE
13	SINGLE STOREFRONT DOOR	PRE-FINISH: BRONZE

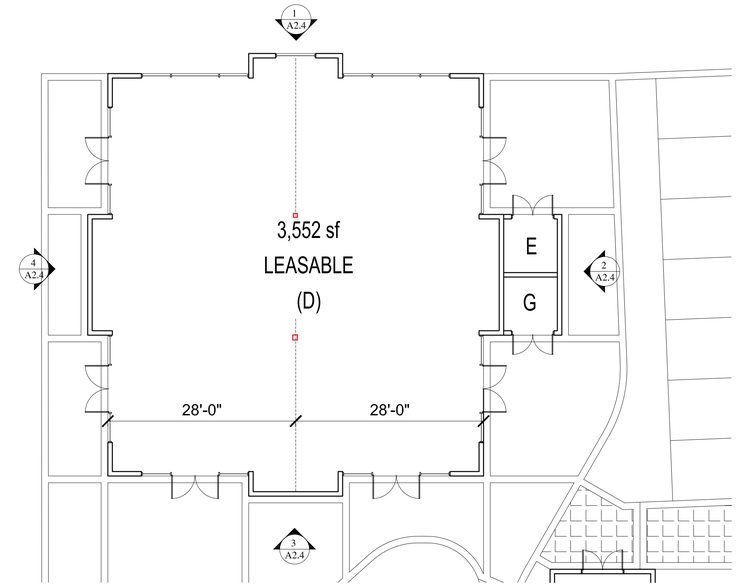

BUILDING D SOUTH ELEVATION (A)

SCALE: 1/4" = 1'-0"

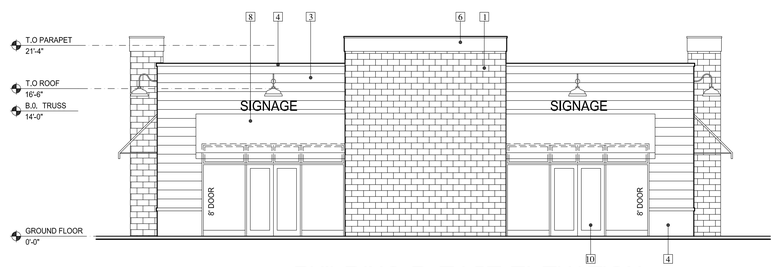

BUILDING D EAST ELEVATION

(NW 7TH CT VIEW)

SCALE: 1/8" = 1'-0" (2)

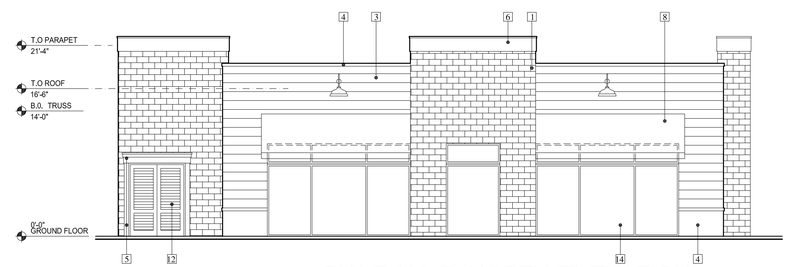

BUILDING D NORTH ELEVATION

(CLEARY BOULEVARD VIEW)

SCALE: 1/8" = 1'-0" (1)

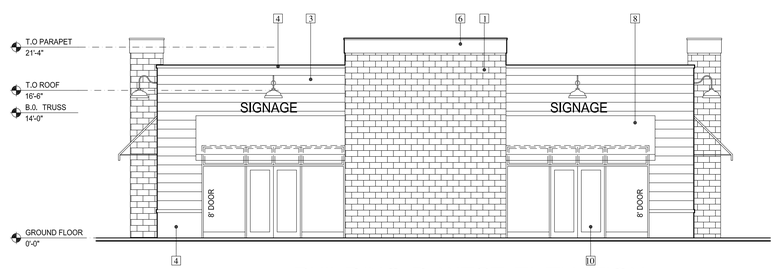

BUILDING D WEST ELEVATION

(PASEO VIEW)

SCALE: 1/8" = 1'-0" (4)

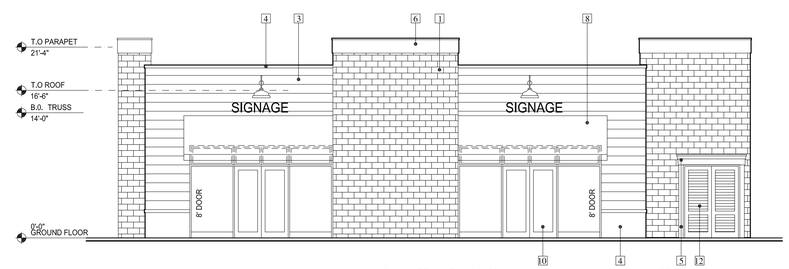

BUILDING D SOUTH ELEVATION

(PARKING LOT VIEW)

SCALE: 1/8" = 1'-0" (3)

HamedRodriguez
architects

275 MINORCA AVE
CORAL GABLES, FL 33134
P 305.529.9967
E HAMED@HR-ARCHITECTS-INC.COM
WWW.HAMEDRODRIGUEZ.COM

HAMED RODRIGUEZ ARCHITECTS
AR93261
AA26002034

REV.	DATE	COMMENT

NEW CONSTRUCTION FOR:

T&M Realestate Plantation

8300-8500 CLEARY BLVD
Plantation, FL 33324

OWNERSHIP AND USE OF THESE DOCUMENTS SPECIFICATIONS AS INSTRUMENTS OF ARE AND SHALL REMAIN THE PROPERTY OF ARCHITECT WHETHER THE PROJECT THEY MADE FOR IS EXECUTED OR NOT. THEY NOT BE USED BY THE OWNER OR OTHERS, OTHER PROJECTS OR FOR ADDITIONS TO PROJECT BY OTHERS, EXCEPT BY AGREEMENT WRITING AND WITH APPROPRIATE TO THE ARCHITECT.

PROJECT NO.:	000
ISSUE DATE:	03.16.2026
PLOT DATE:	03.16.2026
SCALE:	AS NOTED
DRAWN BY:	HR
CHECKED BY:	HR

SHEET TITLE:

BUILDING D ELEVATIONS

SHEET NUMBER:

A2.4