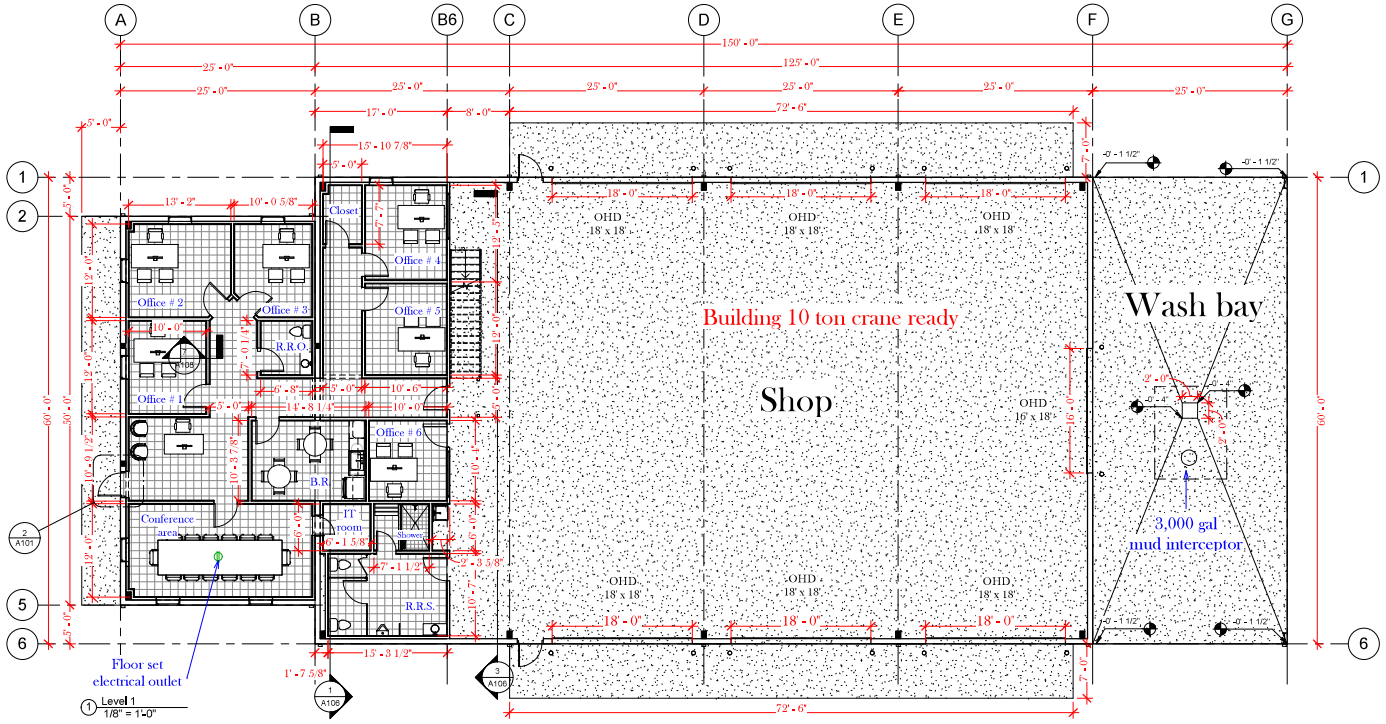

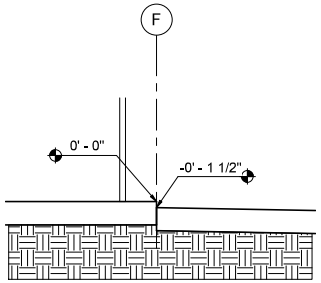

Section 10
3/4" = 1'-0"

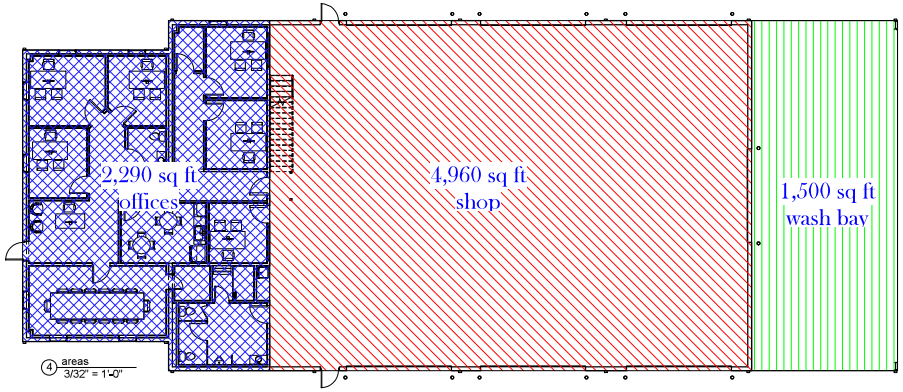

areas
3/32" = 1'-0"

Building total = 8,750 sqft

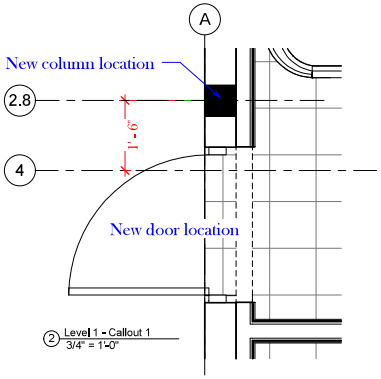

Level 1 - Callout 1
3/4" = 1'-0"

Lozoya Construction, Inc.
PO Box 80400 Midland Tx.79708

Under Review

No.	Description	Date

G.F. Elite R.S.
Building Block 4, Lot 1
Floor Plan

Project number	2805
Date	6/3/19
Drawn by	Fernando Leal M.
Checked by	Fily

A101

Scale: As indicated

6/4/2019 11:12:43 AM