VER	DATE
PD	DECEMBER 18, 1996
CD	FEBRUARY 14, 1997

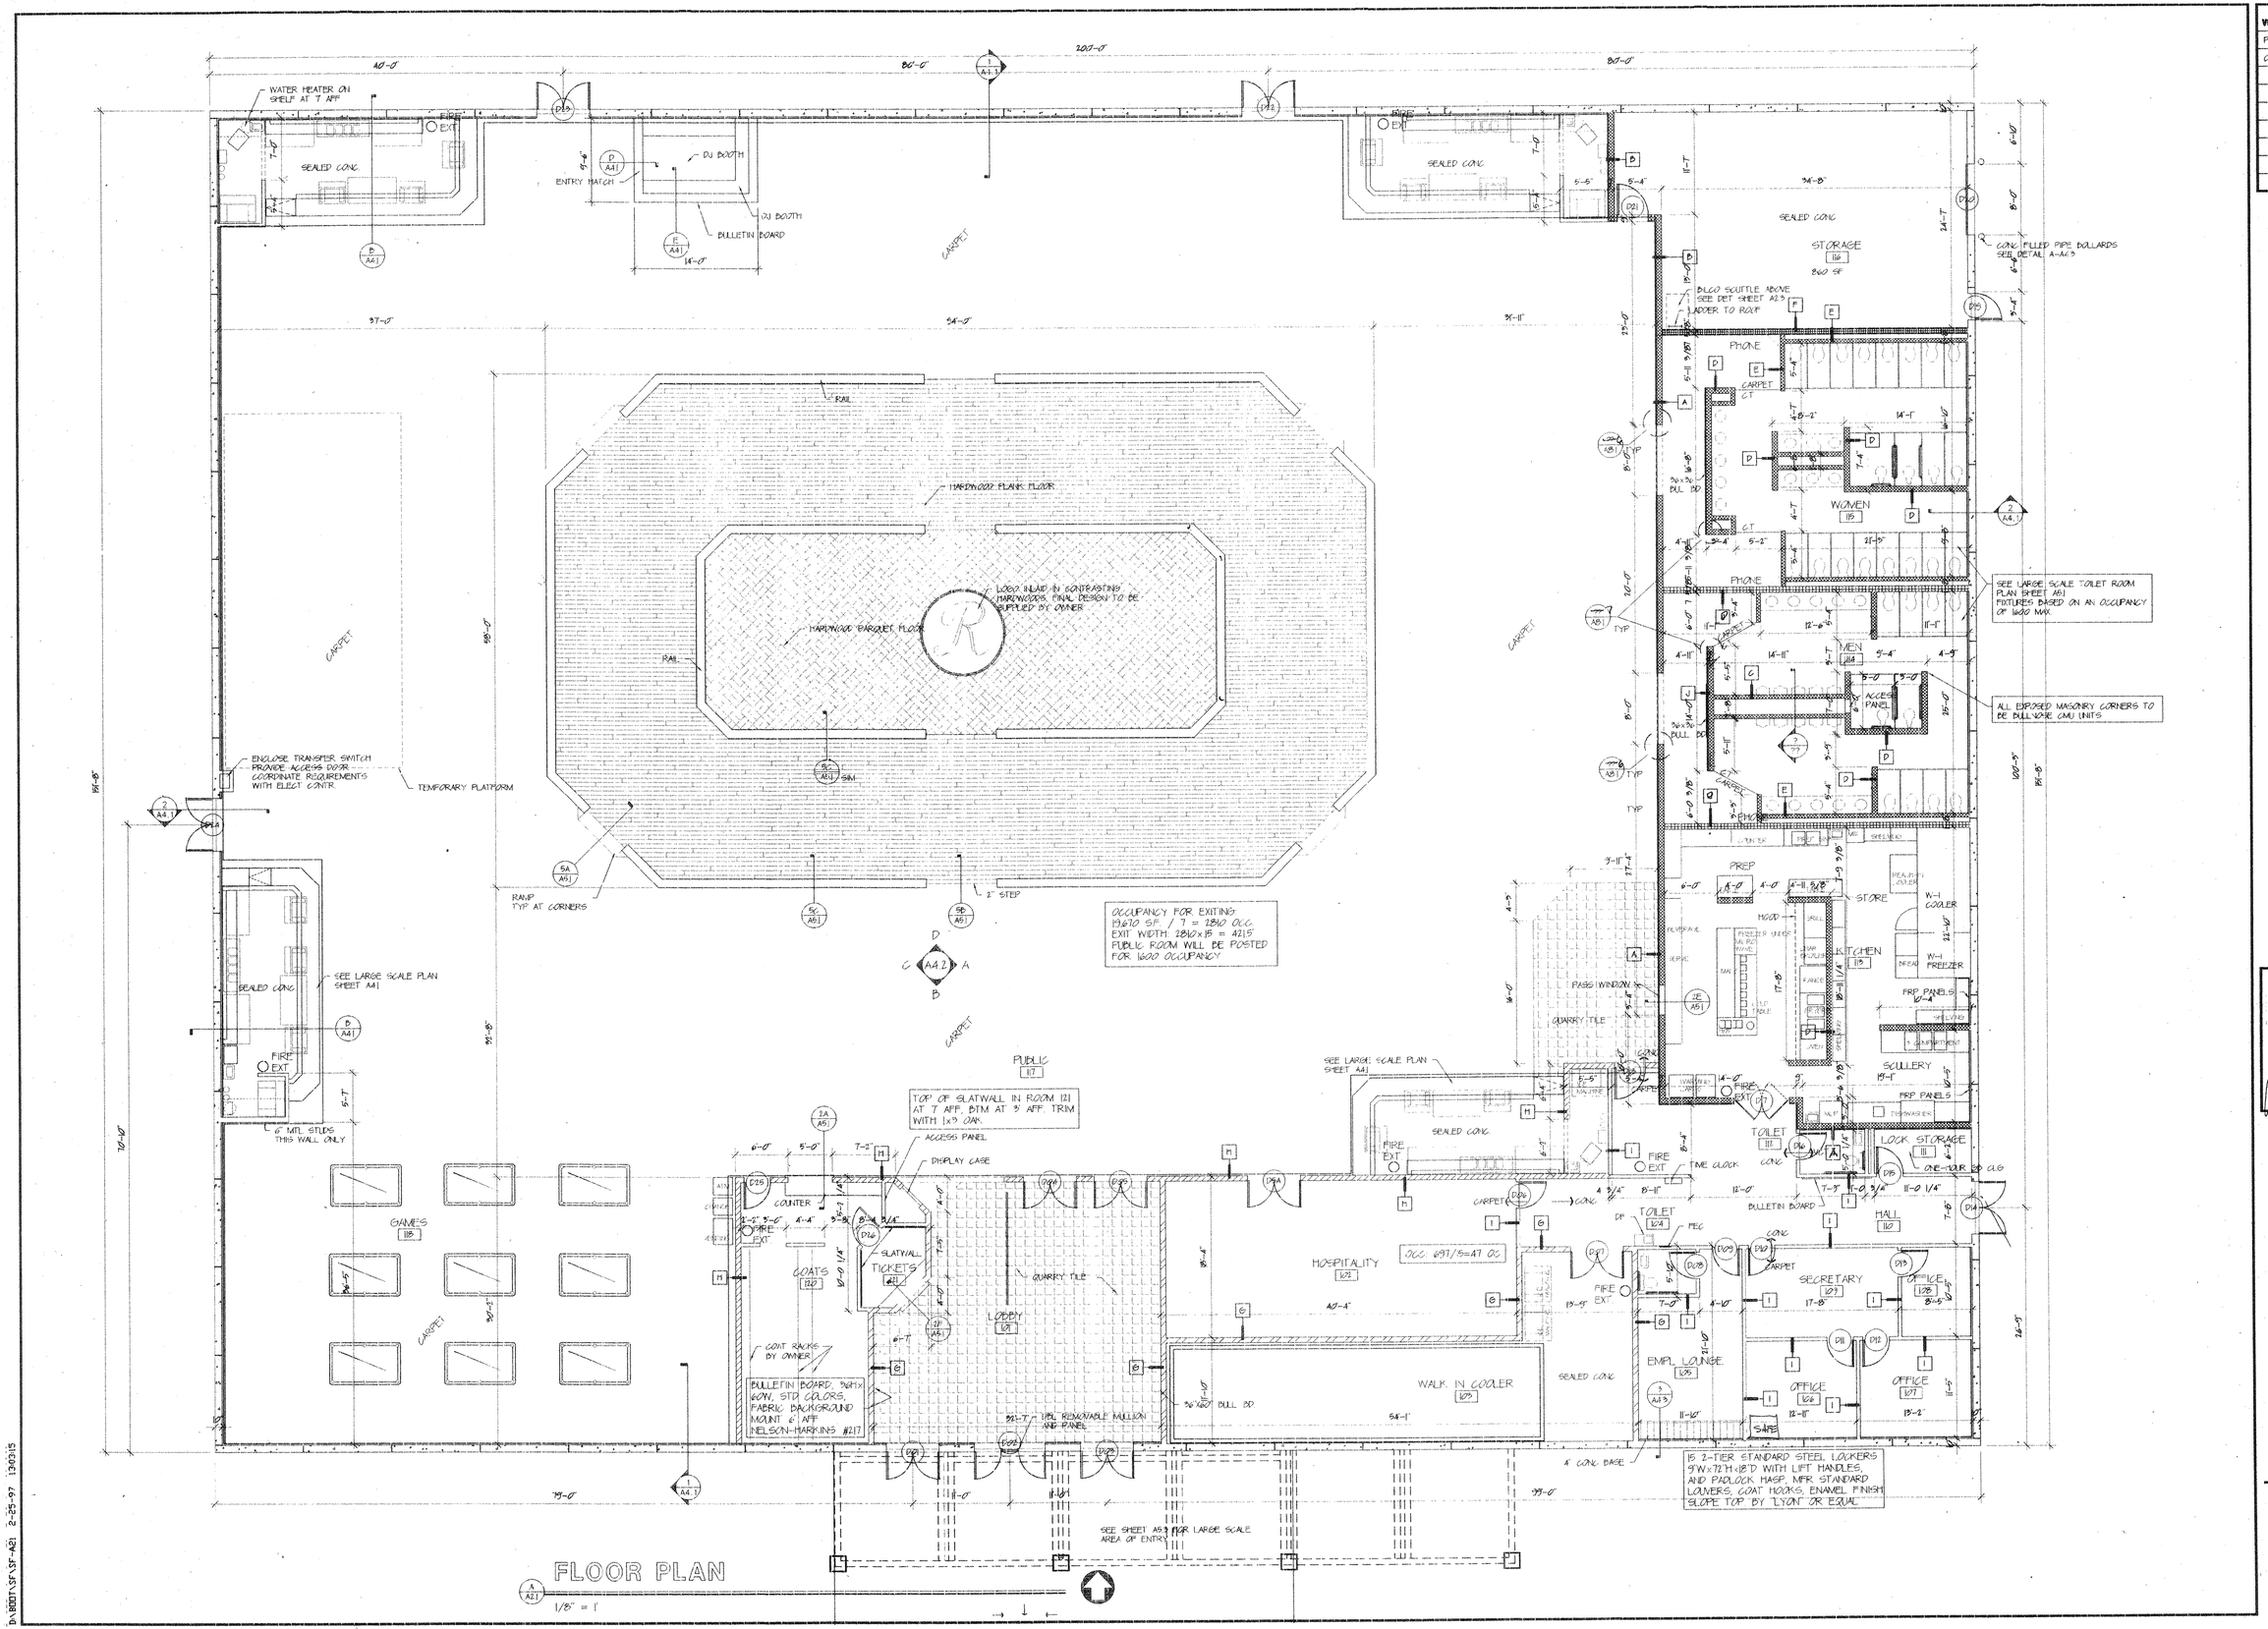

FLOOR PLAN

A2.1 1/8" = 1'

A NEW BUILDING FOR
REMINGTON'S *NEW COUNTRY ENTERTAINMENT*
KANSAS AVENUE AND REPUBLIC RD., SPRINGFIELD, MO.

FLOOR PLAN

STATE OF MISSOURI
William Francis Sheahan III
A-4720
REGISTERED ARCHITECT
2-17-97

WILLIAM SHEAHAN ASSOCIATES
ARCHITECTS • PLANNERS
TOPEKA

SHEET NO:
A2.1
OF

D:\BDDT\SF\SF-A21 2-25-97 13:03:15